REQUEST FOR INFORMATION / RFI
APPLICATION NO. MCU/2026/72

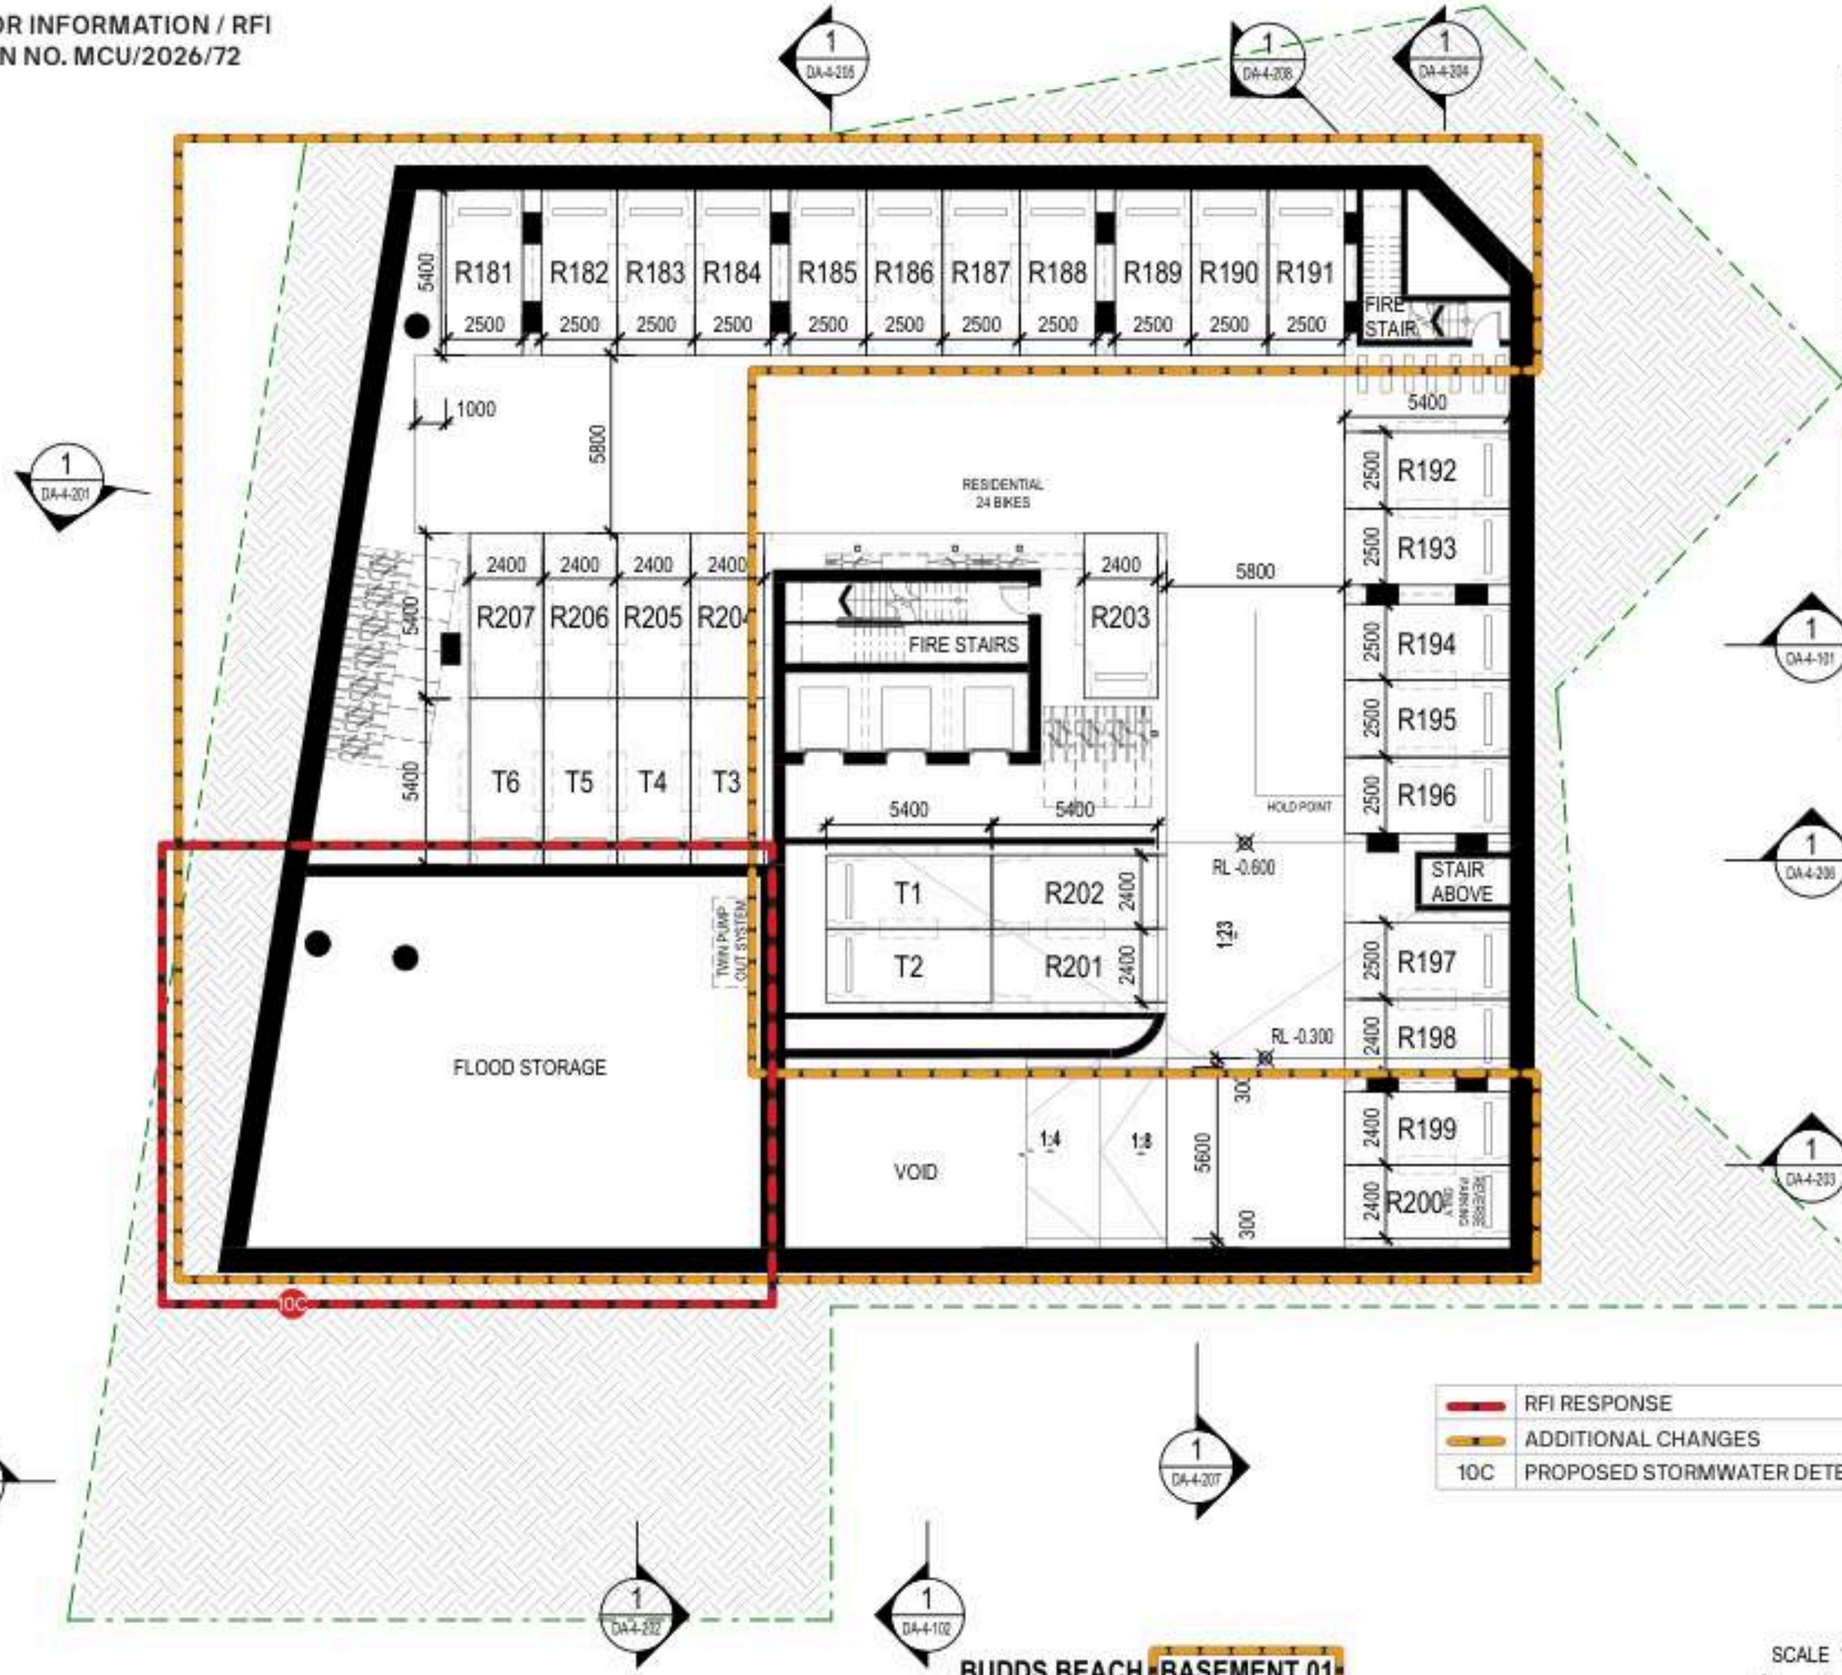

CAR PARKING SCHEDULE		
LEVEL	COUNT	PARKING TYPE
BASEMENT 01	33	RESIDENTIAL
LEVEL 01 (GROUND)	2	RESIDENTIAL
LEVEL 01 (GROUND)	18	VISITOR
LEVEL 02	48	RESIDENTIAL
LEVEL 03	49	RESIDENTIAL
LEVEL 04	49	RESIDENTIAL
LEVEL 05	49	RESIDENTIAL

TOTAL PARKING: 248

BICYCLE SCHEDULE		
LEVEL	COUNT	PARKING TYPE
BASEMENT 01	24	RESIDENTIAL
LEVEL 01 (GROUND)	15	VISITOR
LEVEL 02	9	RESIDENTIAL
LEVEL 03	9	RESIDENTIAL
LEVEL 04	9	RESIDENTIAL
LEVEL 05	9	RESIDENTIAL
TOTAL BICYCLE PARKING	75	

PLANS AND DOCUMENTS referred to in the DEVELOPMENT APPROVAL

Application No.: MCU/2026/72

Dated: 22 June 2026

Development shall comply with the conditions of approval as detailed in the Decision Notice and Council's Planning Scheme, Local Laws and Planning Policies

	RFI RESPONSE
	ADDITIONAL CHANGES
10C	PROPOSED STORMWATER DETENTION TANK

ISSUE FOR D.A.
NOT FOR CONSTRUCTION

DISCLAIMER:
THESE PLANS ARE INTENDED AS A GUIDE ONLY. THE MEASUREMENTS, DIMENSIONS AND AREAS ARE APPROXIMATE ONLY AND MAY NOT ACCURATELY REPRESENT THE ACTUAL MEASUREMENTS, DIMENSIONS AND AREAS OF THE APARTMENTS OR THE SPACES WITHIN THEM AND ARE SUBJECT TO CHANGE WITHOUT NOTICE. IN ADDITION, LOCATIONS OF UTILITIES MAY VARY DURING CONSTRUCTION AND FITTINGS, FIXTURES AND CHATTELS AS SHOWN ON THESE PLANS ARE FOR ILLUSTRATIVE PURPOSES ONLY

PLANS AND DOCUMENTS referred to in the DEVELOPMENT APPROVAL

Application No: MCU/2026/72

Dated: 22 June 2026

Development shall comply with the conditions of approval as detailed in the Decision Notice and Council's Planning Scheme, Local Laws and Planning Policies

/ RFI
72

CAR PARKING SCHEDULE		
LEVEL	COUNT	PARKING TYPE
BASEMENT 01	33	RESIDENTIAL
LEVEL 01 (GROUND)	2	RESIDENTIAL
LEVEL 01 (GROUND)	18	VISITOR
LEVEL 02	48	RESIDENTIAL
LEVEL 03	49	RESIDENTIAL
LEVEL 04	49	RESIDENTIAL
LEVEL 05	49	RESIDENTIAL

TOTAL PARKING: 248

BICYCLE SCHEDULE		
LEVEL	COUNT	PARKING TYPE
BASEMENT 01	24	RESIDENTIAL
LEVEL 01 (GROUND)	15	VISITOR
LEVEL 02	9	RESIDENTIAL
LEVEL 03	9	RESIDENTIAL
LEVEL 04	9	RESIDENTIAL
LEVEL 05	9	RESIDENTIAL
TOTAL BICYCLE PARKING	75	

DUAL LAYER PERFORATED MESH SCREEN TO ALLOW 50% AIR FLOW PC-06

*DISCLAIMER SIZES SUBJECT TO DD

2 - SCREEN DETAIL 01
SCALE: 1 : 20

	RFI RESPONSE
	ADDITIONAL CHANGES
1A	CENTRAL PEDESTRIAN ENTRY FROM ACACIA AVENUE
3A	SOUTHERN ADJOINING PROPERTIES CONTEXT SHOWN
3C	PLANTER BOX NOW SHOWN AS AT-GRADE PLANTING
5B	PLANTER BOX NOW SHOWN AS AT-GRADE PLANTING
5F	HARDSTAND UPDATED TO LANDSCAPING
12B	VEHICLE CROSSING WIDTH 6 METRES WIDE AND MRV STANDING AREA GRADIENT UPDATED TO NOT EXCEED 1:25

SCALE As indicated @ A3

BUDDS BEACH | LEVEL 01 - GROUND

CREATED 18/11/25 255120 | AR_DA-2-201 K | 29/04/26

DISCLAIMER:
THESE PLANS ARE INTENDED AS A GUIDE ONLY. THE MEASUREMENTS, DIMENSIONS AND AREAS ARE APPROXIMATE ONLY AND MAY NOT ACCURATELY REPRESENT THE ACTUAL MEASUREMENTS, DIMENSIONS AND AREAS OF THE APARTMENTS OR THE SPACES WITHIN THEM AND ARE SUBJECT TO CHANGE WITHOUT NOTICE. IN ADDITION, LOCATIONS OF UTILITIES MAY VARY DURING CONSTRUCTION AND FITTINGS, FIXTURES AND CHATTELS AS SHOWN ON THESE PLANS ARE FOR ILLUSTRATIVE PURPOSES ONLY

© DBI DESIGN PTY LTD

REQUEST FOR INFORMATION / RFI
APPLICATION NO. MCU/2026/72

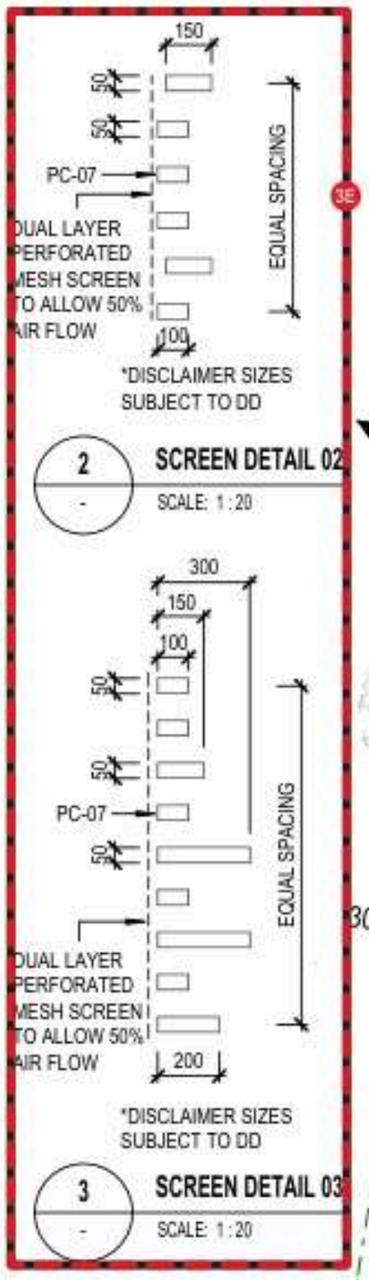

2 / - SCREEN DETAIL 02
SCALE: 1 : 20

3 / - SCREEN DETAIL 03
SCALE: 1 : 20

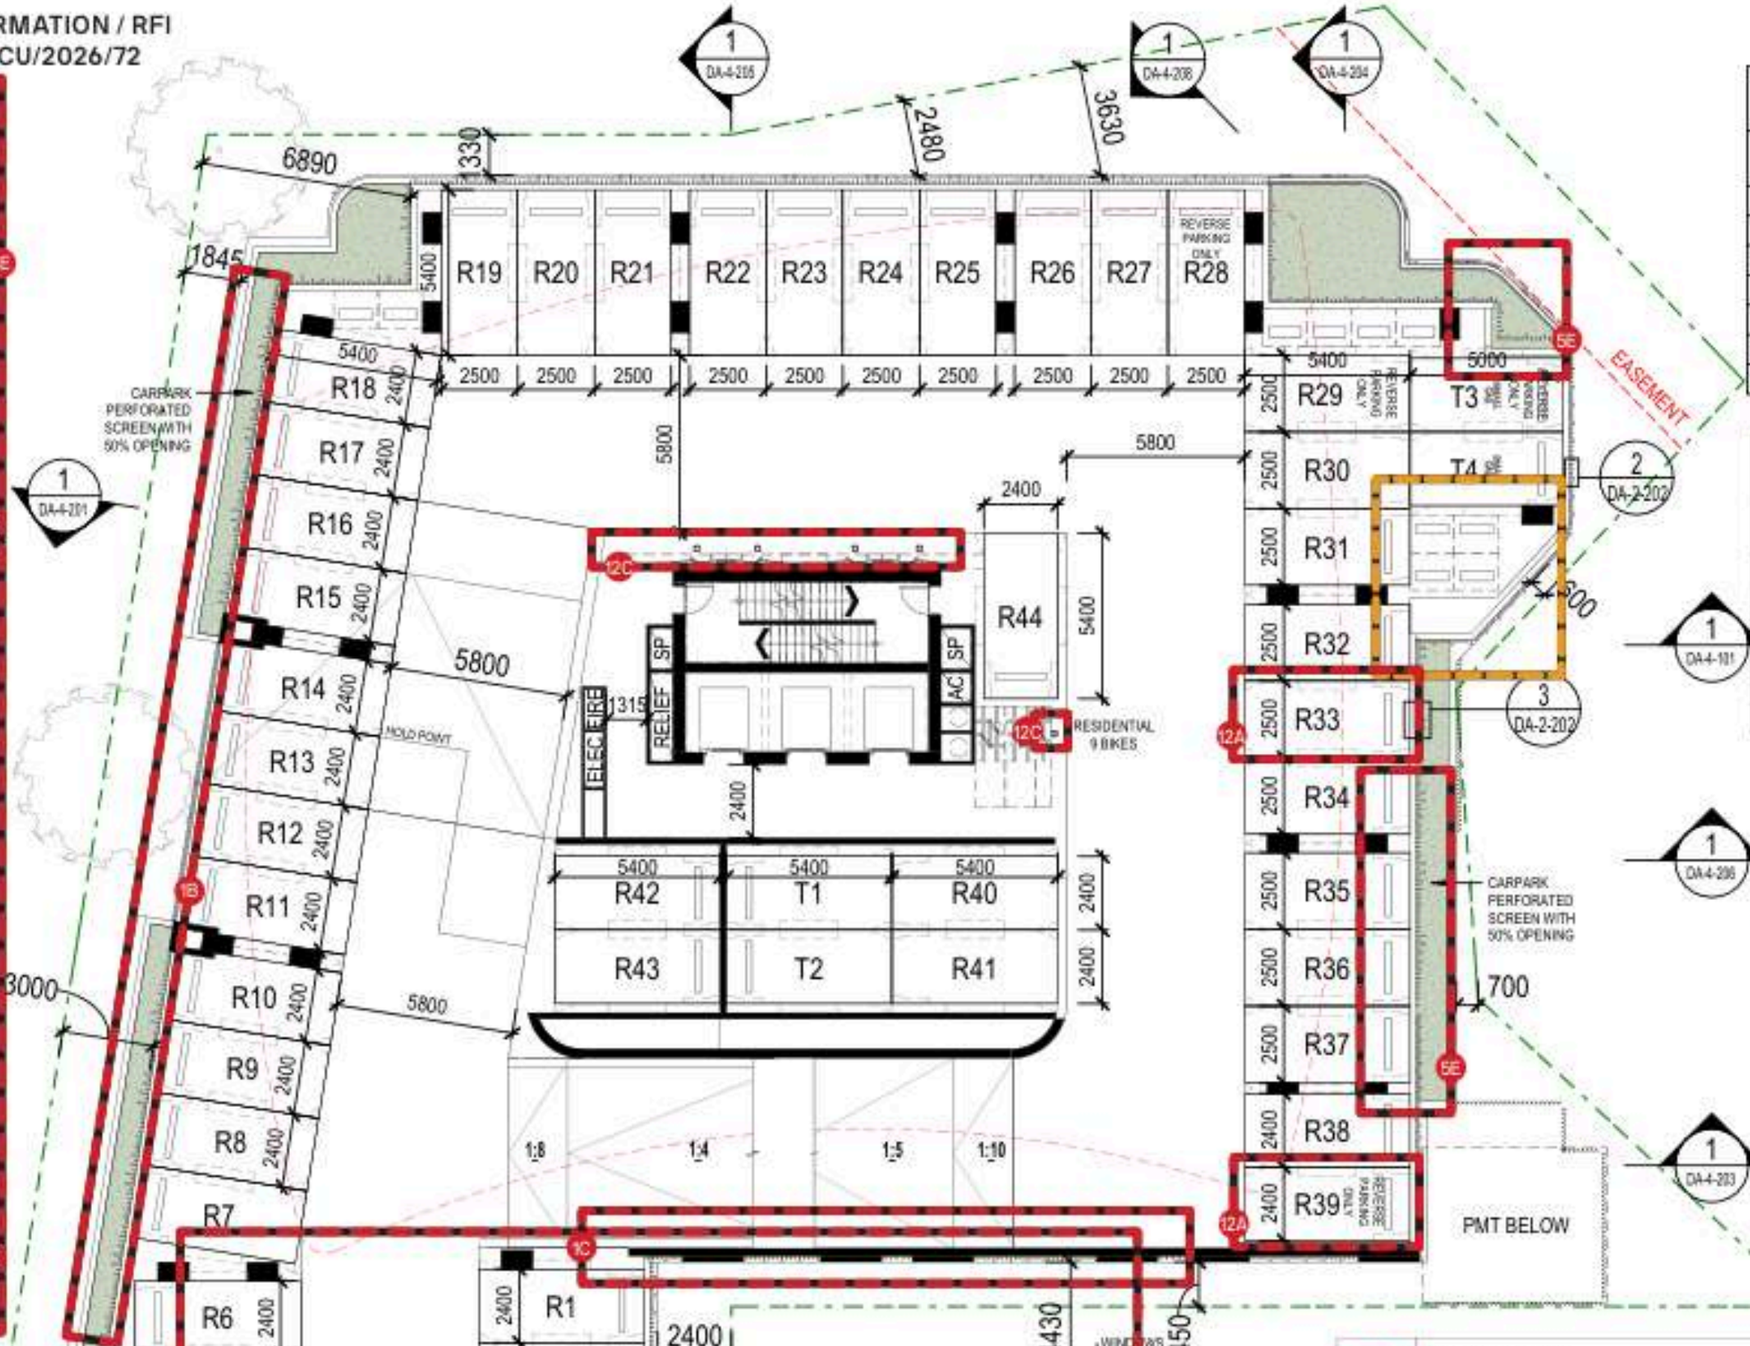

CAR PARKING SCHEDULE		
LEVEL	COUNT	PARKING TYPE
BASEMENT 01	33	RESIDENTIAL
LEVEL 01 (GROUND)	2	RESIDENTIAL
LEVEL 01 (GROUND)	18	VISITOR
LEVEL 02	48	RESIDENTIAL
LEVEL 03	49	RESIDENTIAL
LEVEL 04	49	RESIDENTIAL
LEVEL 05	49	RESIDENTIAL

TOTAL PARKING: 248

BICYCLE SCHEDULE		
LEVEL	COUNT	PARKING TYPE
BASEMENT 01	24	RESIDENTIAL
LEVEL 01 (GROUND)	15	VISITOR
LEVEL 02	9	RESIDENTIAL
LEVEL 03	9	RESIDENTIAL
LEVEL 04	9	RESIDENTIAL
LEVEL 05	9	RESIDENTIAL
TOTAL BICYCLE PARKING	75	

PLANS AND DOCUMENTS referred to in the DEVELOPMENT APPROVAL
Application No.: MCU/2026/72
Dated: 22 June 2026
Development shall comply with the conditions of approval as detailed in the Decision Notice and Council's Planning Scheme, Local Laws and Planning Policies

	RFI RESPONSE
	ADDITIONAL CHANGES
1B	ADDITIONAL MODULATION TO THE PERFORATED SCREEN
1C	ADDITIONAL MATERIALITY TO THE SOUTH PODIUM ELEVATION
3A	SOUTHERN ADJOINING PROPERTIES CONTEXT SHOWN
3E	NOMINATED SCREENING DETAILS
5A	PLANTERS MINIMISED FOR CANOPY TREE PLANTINGS
5E	ADDITIONAL PLANTERS TO FURTHER SOFTEN PODIUM
12A	ANNOTATED AS REVERSE IN ONLY PARKING
12C	BOLLARDS ADDED TO PROTECT BICYCLE SPACES

BUDDS BEACH | LEVEL 02

CREATED 26/11/25 255120 | AR_DA-2-202 H | 29/04/26

DISCLAIMER:
THESE PLANS ARE INTENDED AS A GUIDE ONLY. THE MEASUREMENTS, DIMENSIONS AND AREAS ARE APPROXIMATE ONLY AND MAY NOT ACCURATELY REPRESENT THE ACTUAL MEASUREMENTS, DIMENSIONS AND AREAS OF THE APARTMENTS OR THE SPACES WITHIN THEM AND ARE SUBJECT TO CHANGE WITHOUT NOTICE. IN ADDITION, LOCATIONS OF UTILITIES MAY VARY DURING CONSTRUCTION AND FITTINGS, FIXTURES AND CHATTELS AS SHOWN ON THESE PLANS ARE FOR ILLUSTRATIVE PURPOSES ONLY

RFI RESPONSE

© DBI DESIGN PTY LTD

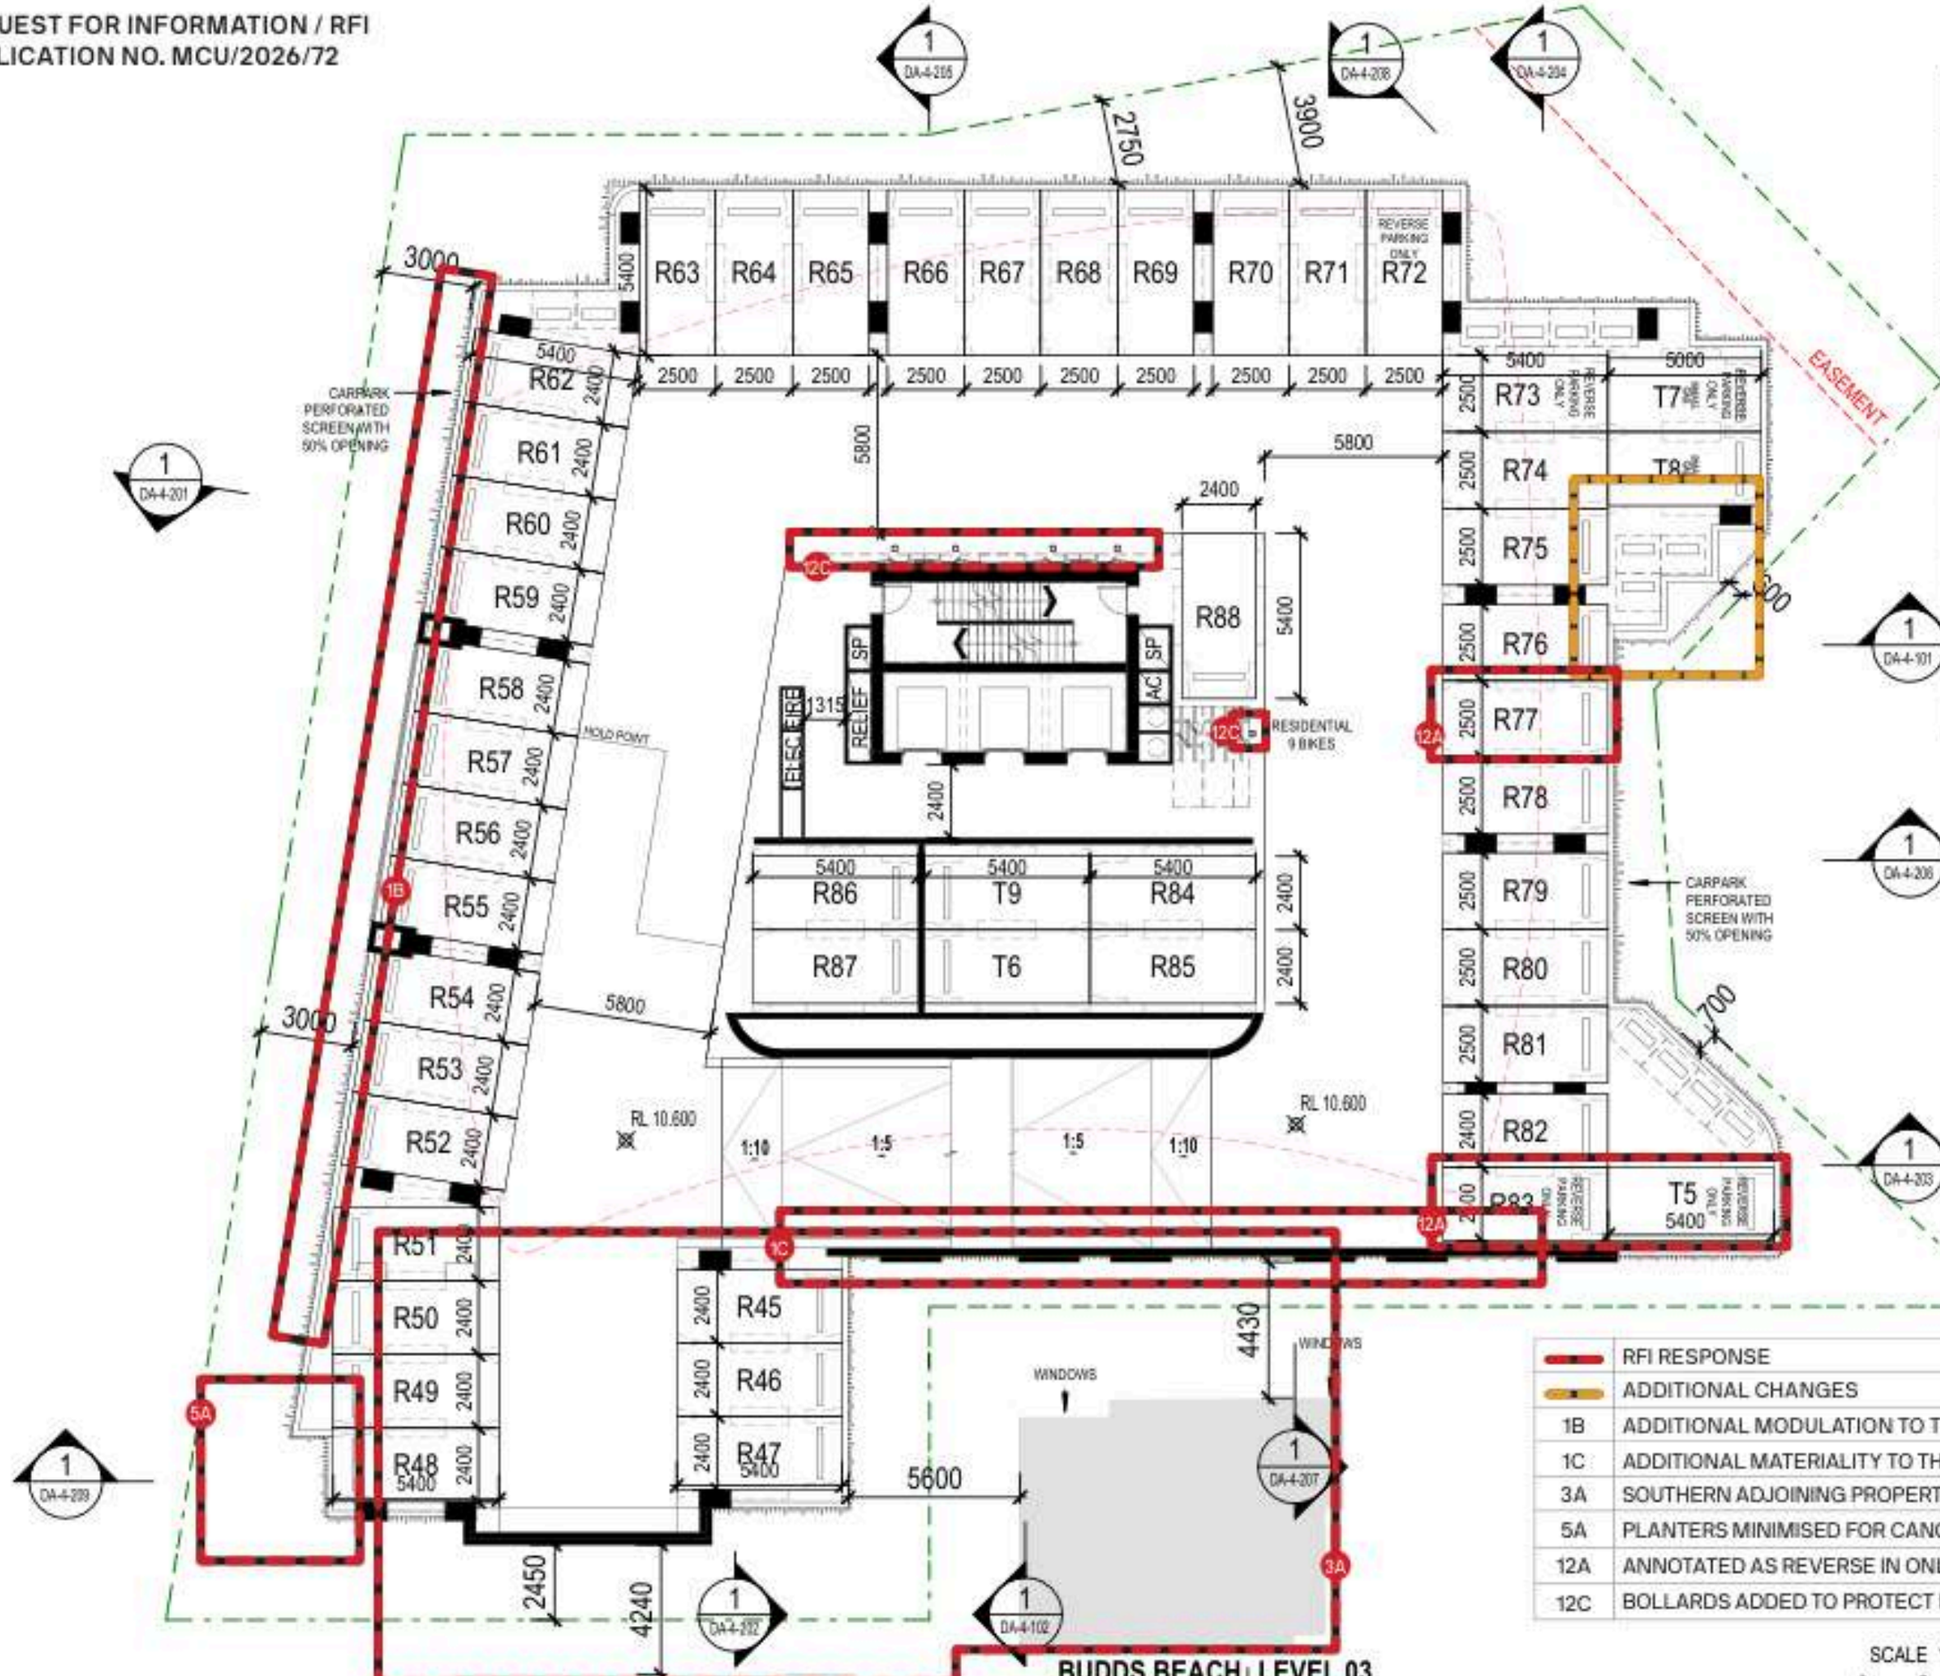

CAR PARKING SCHEDULE		
LEVEL	COUNT	PARKING TYPE
BASEMENT 01	33	RESIDENTIAL
LEVEL 01 (GROUND)	2	RESIDENTIAL
LEVEL 01 (GROUND)	18	VISITOR
LEVEL 02	48	RESIDENTIAL
LEVEL 03	49	RESIDENTIAL
LEVEL 04	49	RESIDENTIAL
LEVEL 05	49	RESIDENTIAL

TOTAL PARKING: 248

BICYCLE SCHEDULE		
LEVEL	COUNT	PARKING TYPE
BASEMENT 01	24	RESIDENTIAL
LEVEL 01 (GROUND)	15	VISITOR
LEVEL 02	9	RESIDENTIAL
LEVEL 03	9	RESIDENTIAL
LEVEL 04	9	RESIDENTIAL
LEVEL 05	9	RESIDENTIAL
TOTAL BICYCLE PARKING	75	

PLANS AND DOCUMENTS referred to in the DEVELOPMENT APPROVAL

Application No: MCU/2026/72

Dated: 22 June 2026

Development shall comply with the conditions of approval as detailed in the Decision Notice and Council's Planning Scheme, Local Laws and Planning Policies

	RFI RESPONSE
	ADDITIONAL CHANGES
1B	ADDITIONAL MODULATION TO THE PERFORATED SCREEN
1C	ADDITIONAL MATERIALITY TO THE SOUTH PODIUM ELEVATION
3A	SOUTHERN ADJOINING PROPERTIES CONTEXT SHOWN
5A	PLANTERS MINIMISED FOR CANOPY TREE PLANTINGS
12A	ANNOTATED AS REVERSE IN ONLY PARKING
12C	BOLLARDS ADDED TO PROTECT BICYCLE SPACES

BUDDS BEACH | LEVEL 03

CREATED 26/11/25 255120 | AR_DA-2-203 | | 29/04/26

SCALE 1 : 200 @ A3

SCALE BAR 1:200

DISCLAIMER:
THESE PLANS ARE INTENDED AS A GUIDE ONLY. THE MEASUREMENTS, DIMENSIONS AND AREAS ARE APPROXIMATE ONLY AND MAY NOT BE CAN NOT REPRESENT THE ACTUAL MEASUREMENTS, DIMENSIONS AND AREAS OF THE APARTMENTS OR THE SPACES WITHIN THEM AND ARE SUBJECT TO CHANGE WITHOUT NOTICE. IN ADDITION, LOCATIONS OF UTILITIES MAY VARY DURING CONSTRUCTION AND FITTINGS, FIXTURES AND CHATTELS AS SHOWN ON THESE PLANS ARE FOR ILLUSTRATIVE PURPOSES ONLY

© DBI DESIGN PTY LTD

CAR PARKING SCHEDULE		
LEVEL	COUNT	PARKING TYPE
BASEMENT 01	33	RESIDENTIAL
LEVEL 01 (GROUND)	2	RESIDENTIAL
LEVEL 01 (GROUND)	18	VISITOR
LEVEL 02	48	RESIDENTIAL
LEVEL 03	49	RESIDENTIAL
LEVEL 04	49	RESIDENTIAL
LEVEL 05	49	RESIDENTIAL

TOTAL PARKING: 248

BICYCLE SCHEDULE		
LEVEL	COUNT	PARKING TYPE
BASEMENT 01	24	RESIDENTIAL
LEVEL 01 (GROUND)	15	VISITOR
LEVEL 02	9	RESIDENTIAL
LEVEL 03	9	RESIDENTIAL
LEVEL 04	9	RESIDENTIAL
LEVEL 05	9	RESIDENTIAL
TOTAL BICYCLE PARKING	75	

PLANS AND DOCUMENTS referred to in the DEVELOPMENT APPROVAL

Application No.: MCU/2026/72

Dated: 22 June 2026

Development shall comply with the conditions of approval as detailed in the Decision Notice and Council's Planning Scheme, Local Laws and Planning Policies

	RFI RESPONSE
	ADDITIONAL CHANGES
1B	ADDITIONAL MODULATION TO THE PERFORATED SCREEN
1C	ADDITIONAL MATERIALITY OF THE SOUTH PODIUM ELEVATION
3A	SOUTHERN ADJOINING PROPERTIES CONTEXT SHOWN
3D	DEMONSTRATED DUAL LAYER PART OF CAR PARK SCREENING
5A	PLANTERS MINIMISED FOR CANOPY TREE PLANTINGS
5E	ADDITIONAL PLANTERS TO FURTHER SOFTEN PODIUM
12A	ANNOTATED AS REVERSE IN ONLY PARKING
12C	BOLLARDS ADDED TO PROTECT BICYCLE SPACES

PC06 DUAL LAYER PERFORATED MESH SCREEN TO ALLOW 50% AIR FLOW

PC06

EQUAL SPACING

*DISCLAIMER SIZES SUBJECT TO DD

2 - SCREEN DETAIL 04

SCALE: 1 : 20

CARPARK PERFORATED SCREEN WITH 50% OPENING

HOLD POINT

RESIDENTIAL 9 BIKES

REVERSE PARKING ONLY

EASEMENT

CARPARK PERFORATED SCREEN WITH 50% OPENING

BUDDS BEACH | LEVEL 04

CREATED 26/11/25 255120 | AR_DA-2-204 H | 29/04/26

DISCLAIMER:
THESE PLANS ARE INTENDED AS A GUIDE ONLY. THE MEASUREMENTS, DIMENSIONS AND AREAS ARE APPROXIMATE ONLY AND MAY NOT ACCURATELY REPRESENT THE ACTUAL MEASUREMENTS, DIMENSIONS AND AREAS OF THE APARTMENTS OR THE SPACES WITHIN THEM AND ARE SUBJECT TO CHANGE WITHOUT NOTICE. IN ADDITION, LOCATIONS OF UTILITIES MAY VARY DURING CONSTRUCTION AND FITTINGS, FIXTURES AND CHATTELS AS SHOWN ON THESE PLANS ARE FOR ILLUSTRATIVE PURPOSES ONLY.

REQUEST FOR INFORMATION / RFI
APPLICATION NO. MCU/2026/72

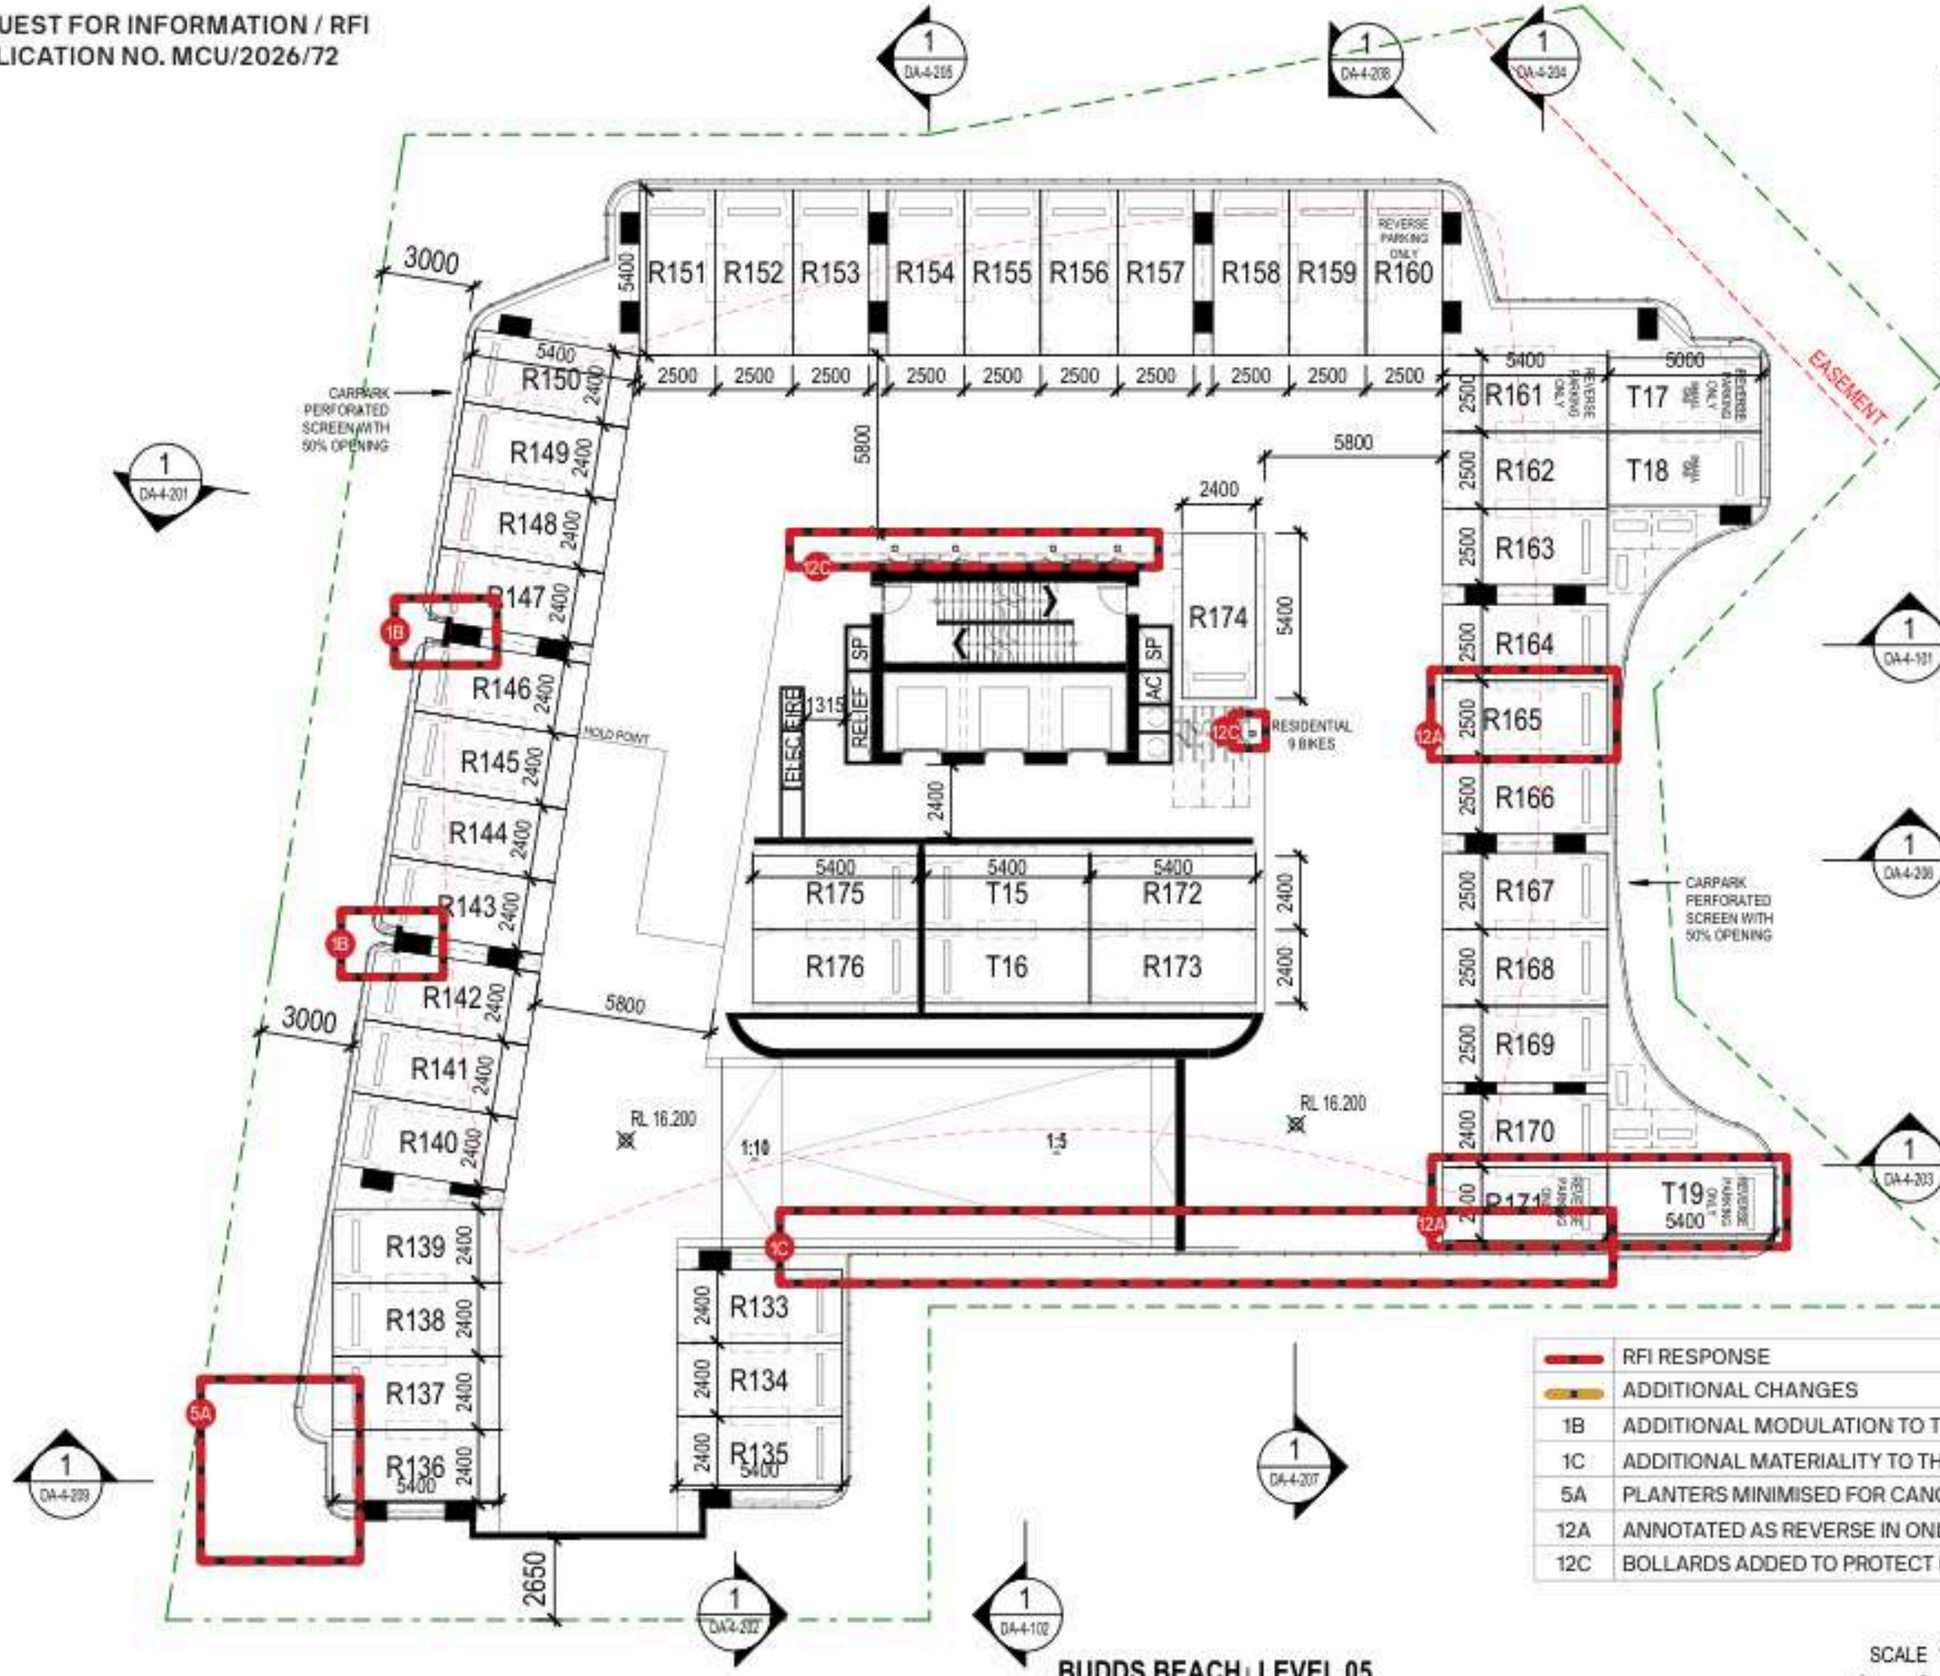

CAR PARKING SCHEDULE		
LEVEL	COUNT	PARKING TYPE
BASEMENT 01	33	RESIDENTIAL
LEVEL 01 (GROUND)	2	RESIDENTIAL
LEVEL 01 (GROUND)	18	VISITOR
LEVEL 02	48	RESIDENTIAL
LEVEL 03	49	RESIDENTIAL
LEVEL 04	49	RESIDENTIAL
LEVEL 05	49	RESIDENTIAL
TOTAL PARKING: 248		

BICYCLE SCHEDULE		
LEVEL	COUNT	PARKING TYPE
BASEMENT 01	24	RESIDENTIAL
LEVEL 01 (GROUND)	15	VISITOR
LEVEL 02	9	RESIDENTIAL
LEVEL 03	9	RESIDENTIAL
LEVEL 04	9	RESIDENTIAL
LEVEL 05	9	RESIDENTIAL
TOTAL BICYCLE PARKING	75	

PLANS AND DOCUMENTS referred to in the DEVELOPMENT APPROVAL

Application No: MCU/2026/72

Dated: 22 June 2026

Development shall comply with the conditions of approval as detailed in the Decision Notice and Council's Planning Scheme, Local Laws and Planning Policies

	RFI RESPONSE
	ADDITIONAL CHANGES
1B	ADDITIONAL MODULATION TO THE PERFORATED SCREEN
1C	ADDITIONAL MATERIALITY TO THE SOUTH PODIUM ELEVATION
5A	PLANTERS MINIMISED FOR CANOPY TREE PLANTINGS
12A	ANNOTATED AS REVERSE IN ONLY PARKING
12C	BOLLARDS ADDED TO PROTECT BICYCLE SPACES

DISCLAIMER:
THESE PLANS ARE INTENDED AS A GUIDE ONLY. THE MEASUREMENTS, DIMENSIONS AND AREAS ARE APPROXIMATE ONLY AND MAY NOT ACCURATELY REPRESENT THE ACTUAL MEASUREMENTS, DIMENSIONS AND AREAS OF THE APARTMENTS OR THE SPACES WITHIN THEM AND ARE SUBJECT TO CHANGE WITHOUT NOTICE. IN ADDITION, LOCATIONS OF UTILITIES MAY VARY DURING CONSTRUCTION AND FITTINGS, FIXTURES AND CHATTELS AS SHOWN ON THESE PLANS ARE FOR ILLUSTRATIVE PURPOSES ONLY.

© DBI DESIGN PTY LTD

REQUEST FOR INFORMATION / RFI
APPLICATION NO. MCU/2026/72

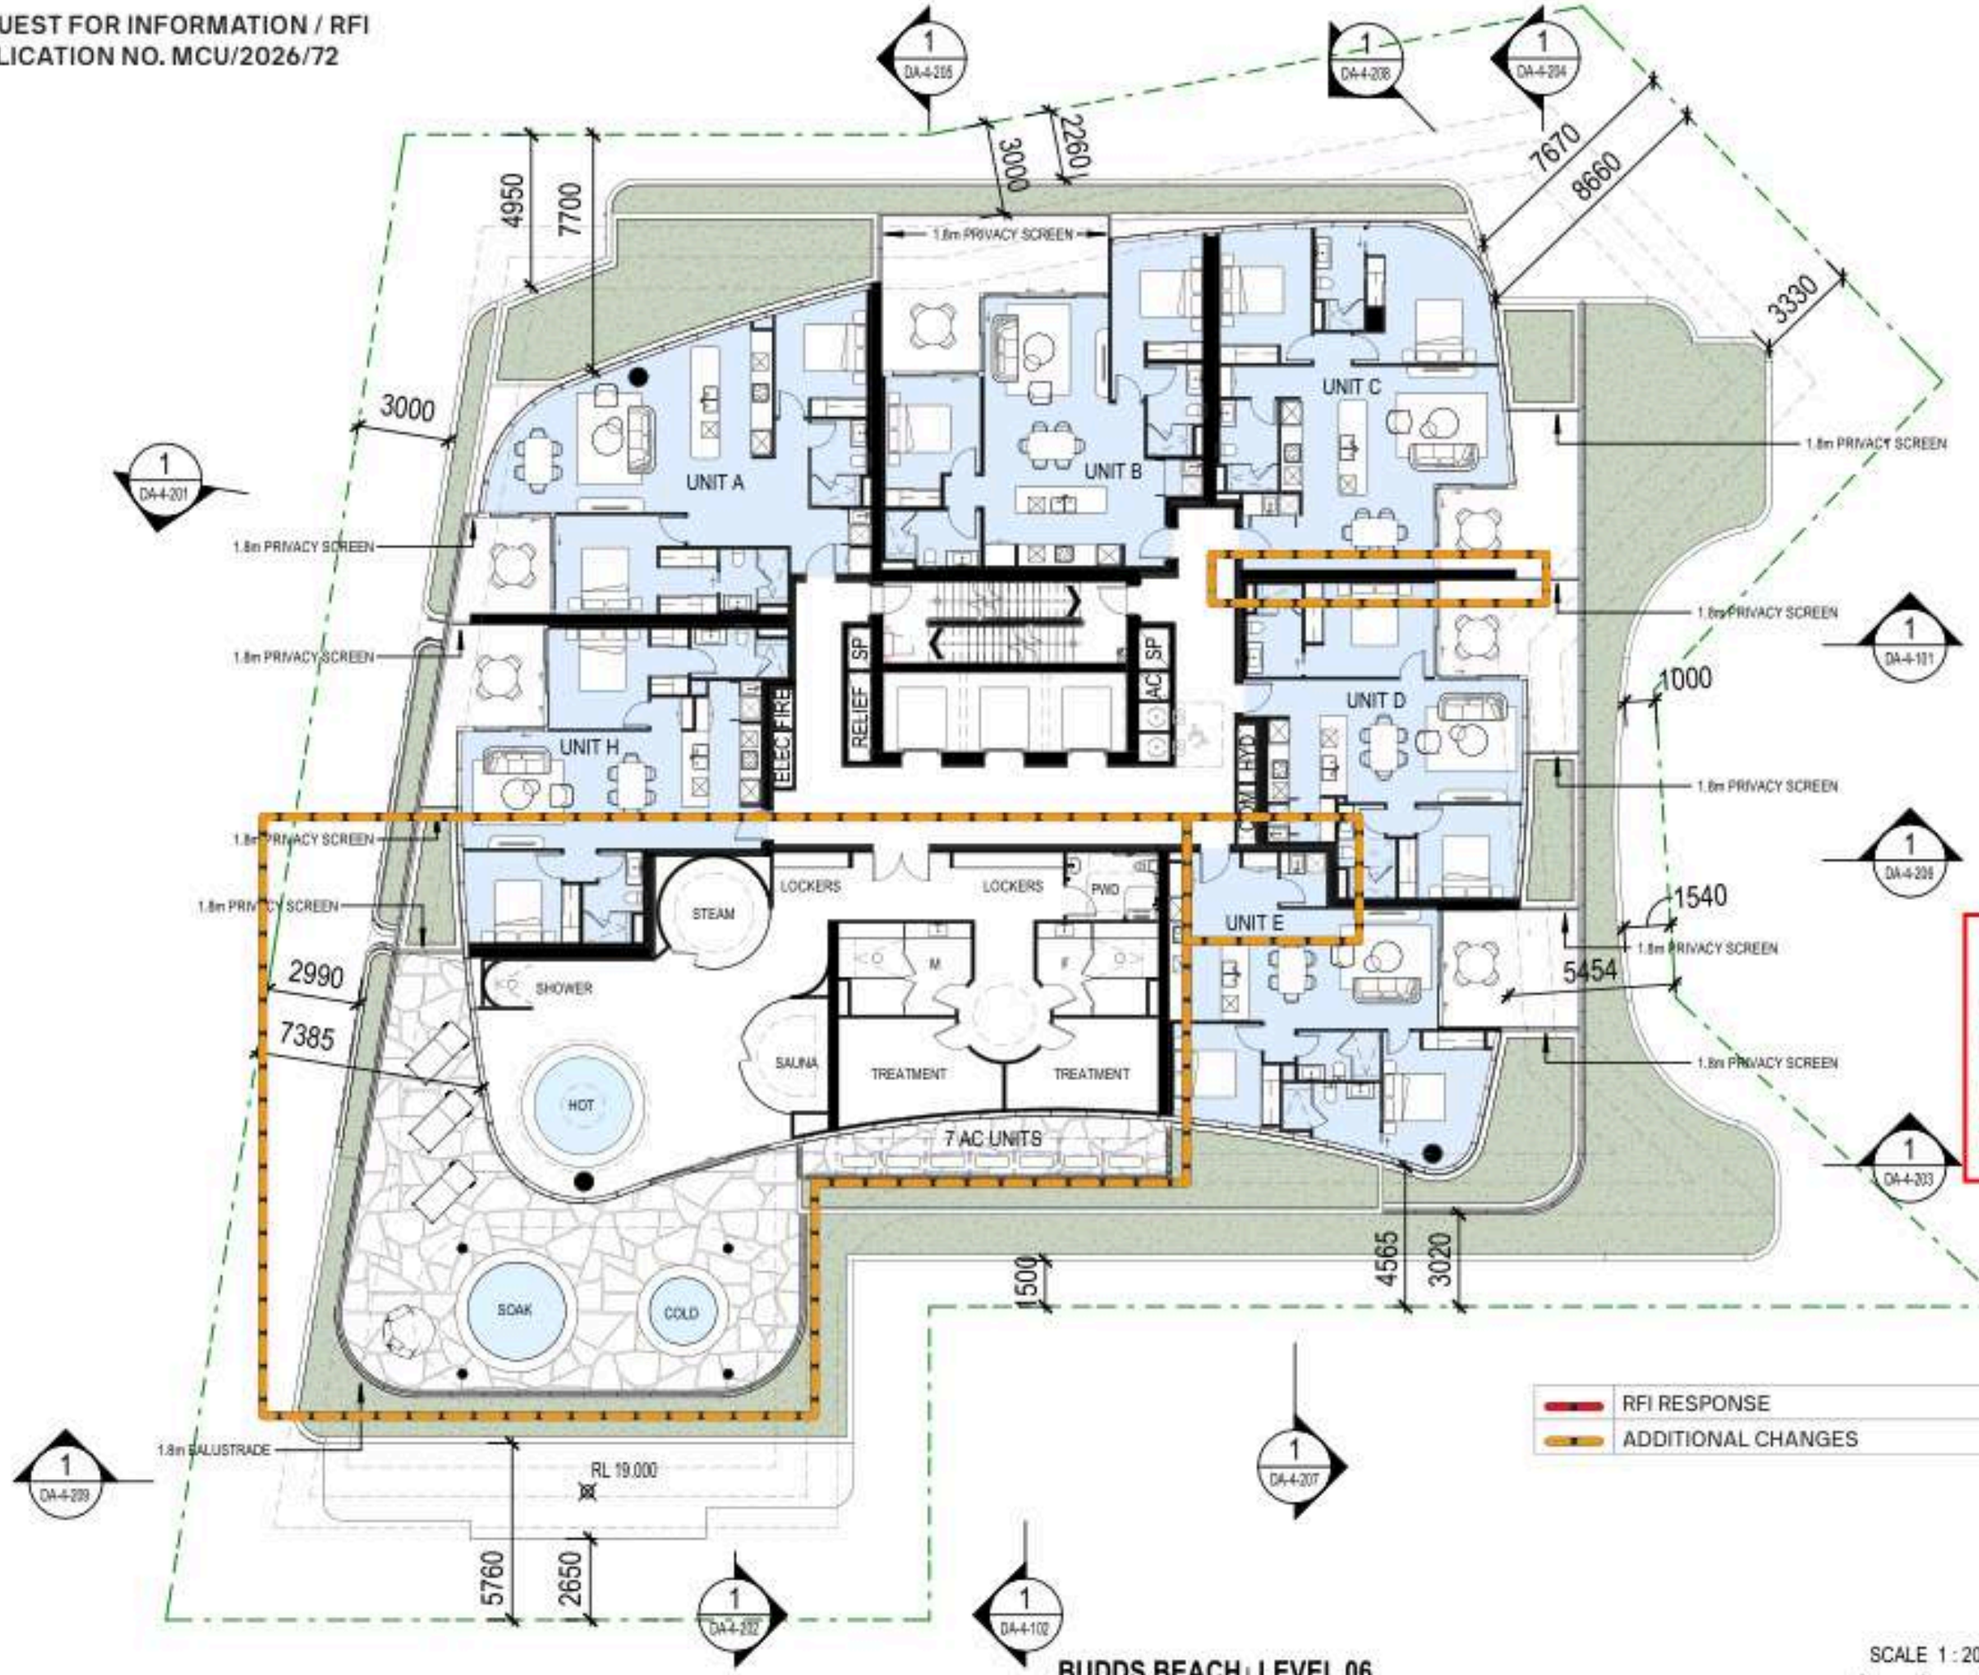

PLANS AND DOCUMENTS referred to in the DEVELOPMENT APPROVAL

Application No.: MCU/2026/72

Dated: 22 June 2026

Development shall comply with the conditions of approval as detailed in the Decision Notice and Council's Planning Scheme, Local Laws and Planning Policies

	RFI RESPONSE
	ADDITIONAL CHANGES

ISSUE FOR D.A.
NOT FOR CONSTRUCTION

DISCLAIMER:
THESE PLANS ARE INTENDED AS A GUIDE ONLY. THE MEASUREMENTS, DIMENSIONS AND AREAS ARE APPROXIMATE ONLY AND MAY NOT ACCURATELY REPRESENT THE ACTUAL MEASUREMENTS, DIMENSIONS AND AREAS OF THE APARTMENTS OR THE SPACES WITHIN THEM AND ARE SUBJECT TO CHANGE WITHOUT NOTICE. IN ADDITION, LOCATIONS OF UTILITIES MAY VARY DURING CONSTRUCTION AND FITTINGS, FIXTURES AND CHATTELS AS SHOWN ON THESE PLANS ARE FOR ILLUSTRATIVE PURPOSES ONLY

BUDDS BEACH | LEVEL 06

CREATED 26/11/25 255120 | AR_DA-2-206 H | 29/04/26

SCALE 1 : 200 @ A3

0 2 4 6

SCALE BAR 1:200

© DBI DESIGN PTY LTD

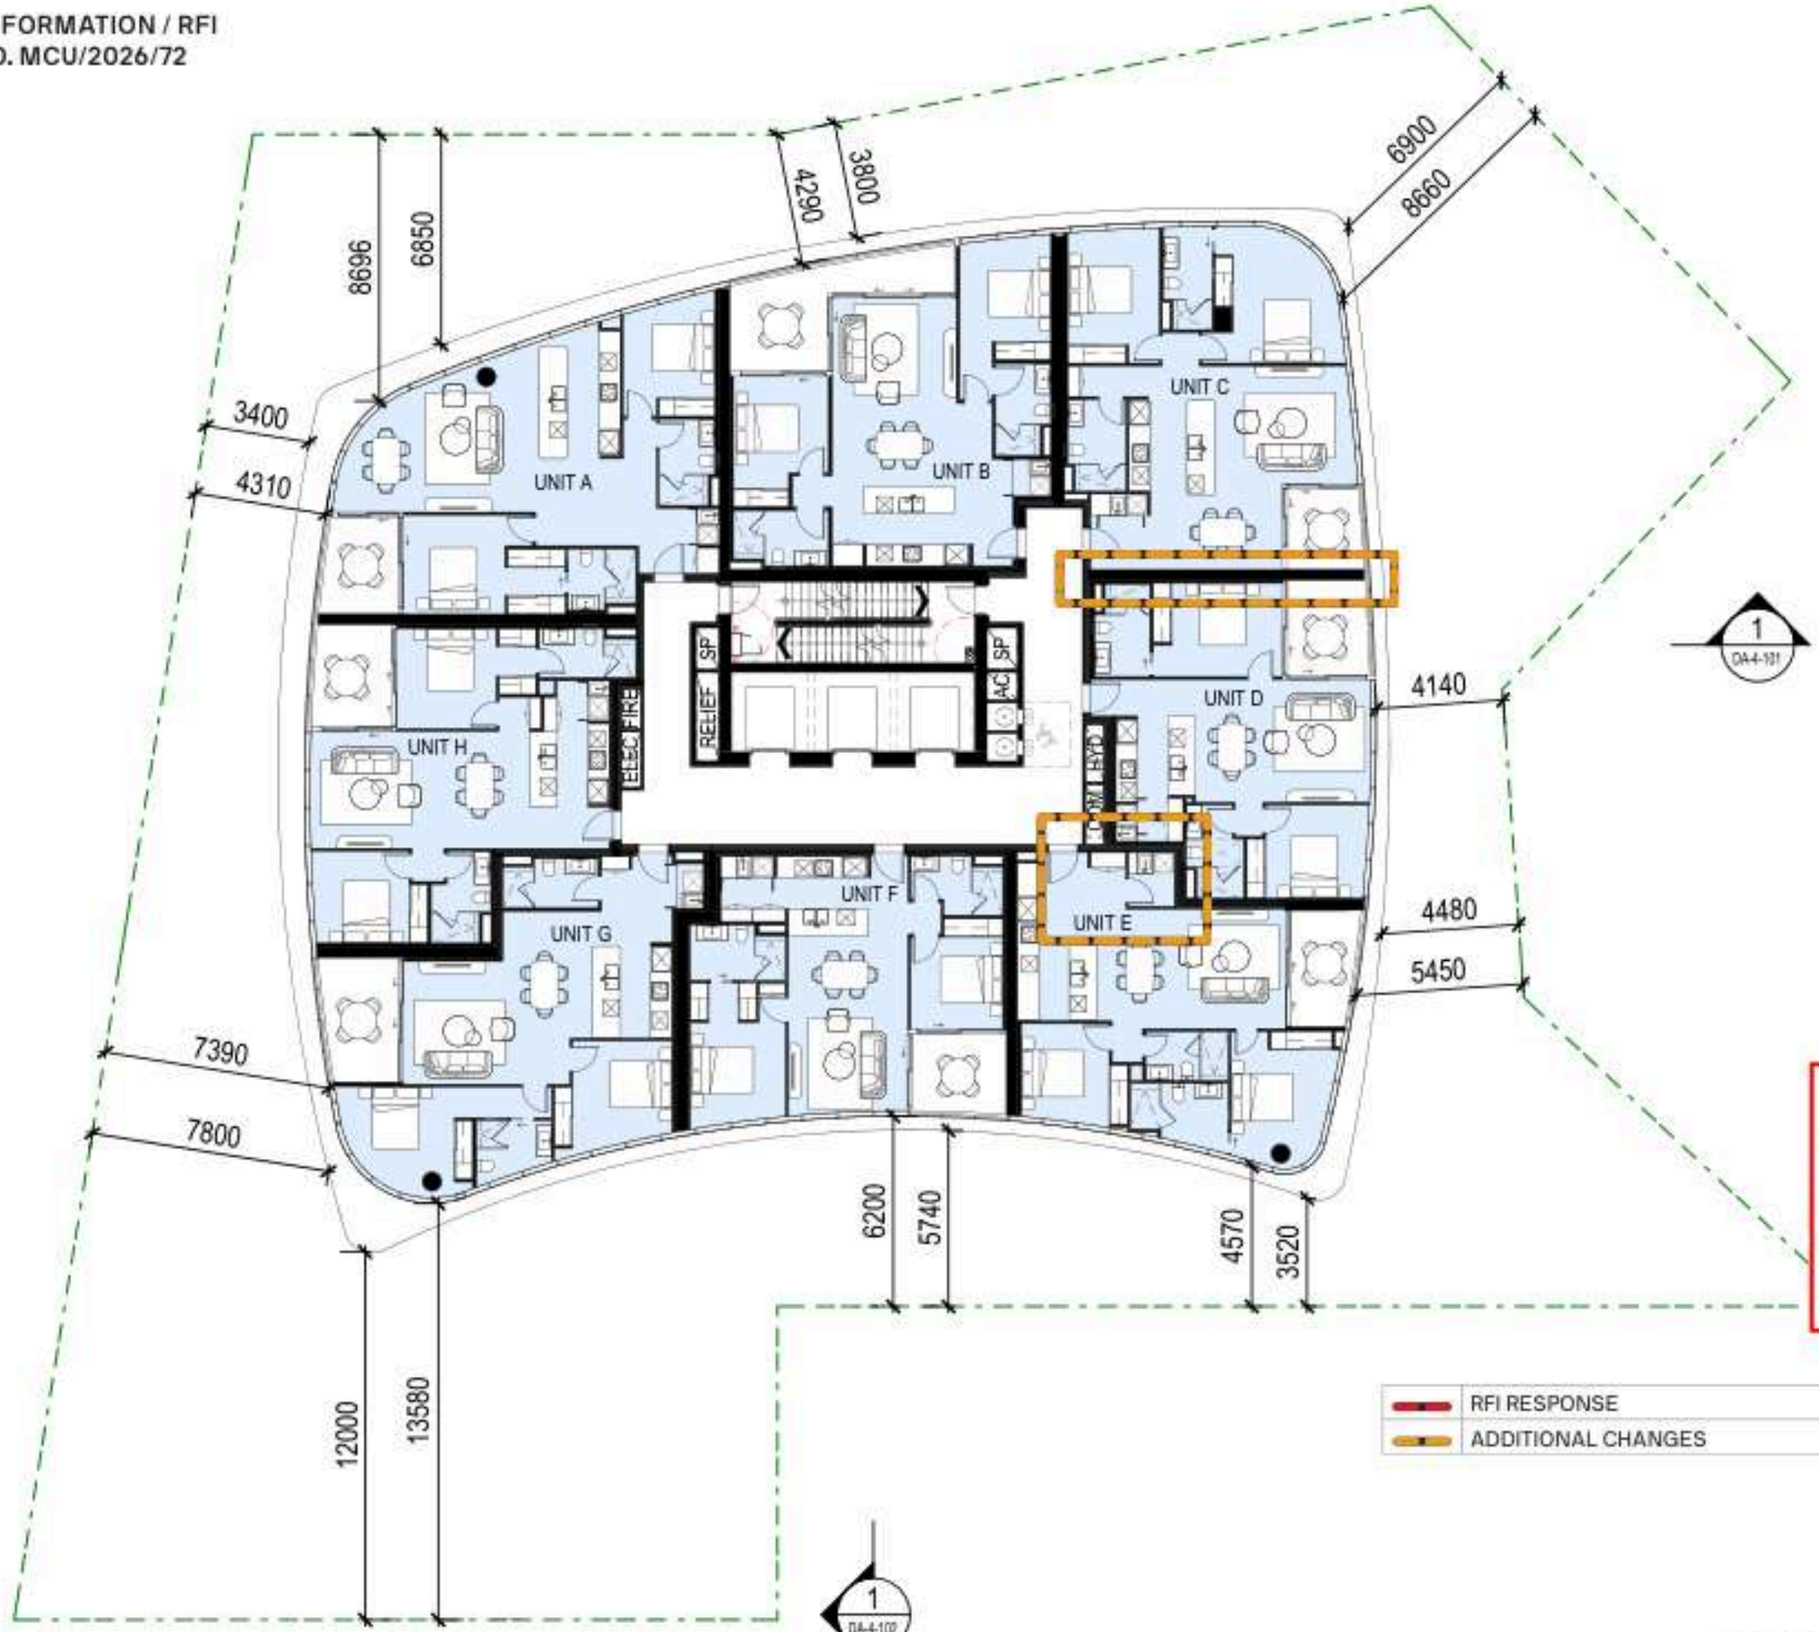

UNIT A

Internal Area	103.0 m²
Exterior Area	8.8 m²
	111.9 m²

UNIT B

Internal Area	95.0 m²
Exterior Area	17.2 m²
	112.2 m²

UNIT C

Internal Area	99.5 m²
Exterior Area	7.3 m²
	106.8 m²

UNIT D

Internal Area	82.4 m²
Exterior Area	9.0 m²
	91.5 m²

UNIT E

Internal Area	87.7 m²
Exterior Area	9.1 m²
	96.8 m²

UNIT F

Internal Area	84.6 m²
Exterior Area	9.0 m²
	93.5 m²

UNIT G

Internal Area	94.2 m²
Exterior Area	11.0 m²
	105.1 m²

UNIT H

Internal Area	88.6 m²
Exterior Area	9.5 m²
	98.1 m²

PLANS AND DOCUMENTS referred to in the DEVELOPMENT APPROVAL

Application No.: MCU/2026/72

Dated: 22 June 2026

Development shall comply with the conditions of approval as detailed in the Decision Notice and Council's Planning Scheme, Local Laws and Planning Policies

	RFI RESPONSE
	ADDITIONAL CHANGES

ISSUE FOR D.A.
NOT FOR CONSTRUCTION

BUDDS BEACH | LEVEL 07 - TYPICAL LOWER

CREATED 18/11/25 255120 | AR_DA-2-207 K | 29/04/26

SCALE 1 : 200 @ A3

0 2 4 6

SCALE BAR 1:200

DISCLAIMER:
THESE PLANS ARE INTENDED AS A GUIDE ONLY. THE MEASUREMENTS, DIMENSIONS AND AREAS ARE APPROXIMATE ONLY AND MAY NOT ACCURATELY REPRESENT THE ACTUAL MEASUREMENTS, DIMENSIONS AND AREAS OF THE APARTMENTS OR THE SPACES WITHIN THEM AND ARE SUBJECT TO CHANGE WITHOUT NOTICE. IN ADDITION, LOCATIONS OF UTILITIES MAY VARY DURING CONSTRUCTION AND FITTINGS, FIXTURES AND CHATTELS AS SHOWN ON THESE PLANS ARE FOR ILLUSTRATIVE PURPOSES ONLY

© DBI DESIGN PTY LTD

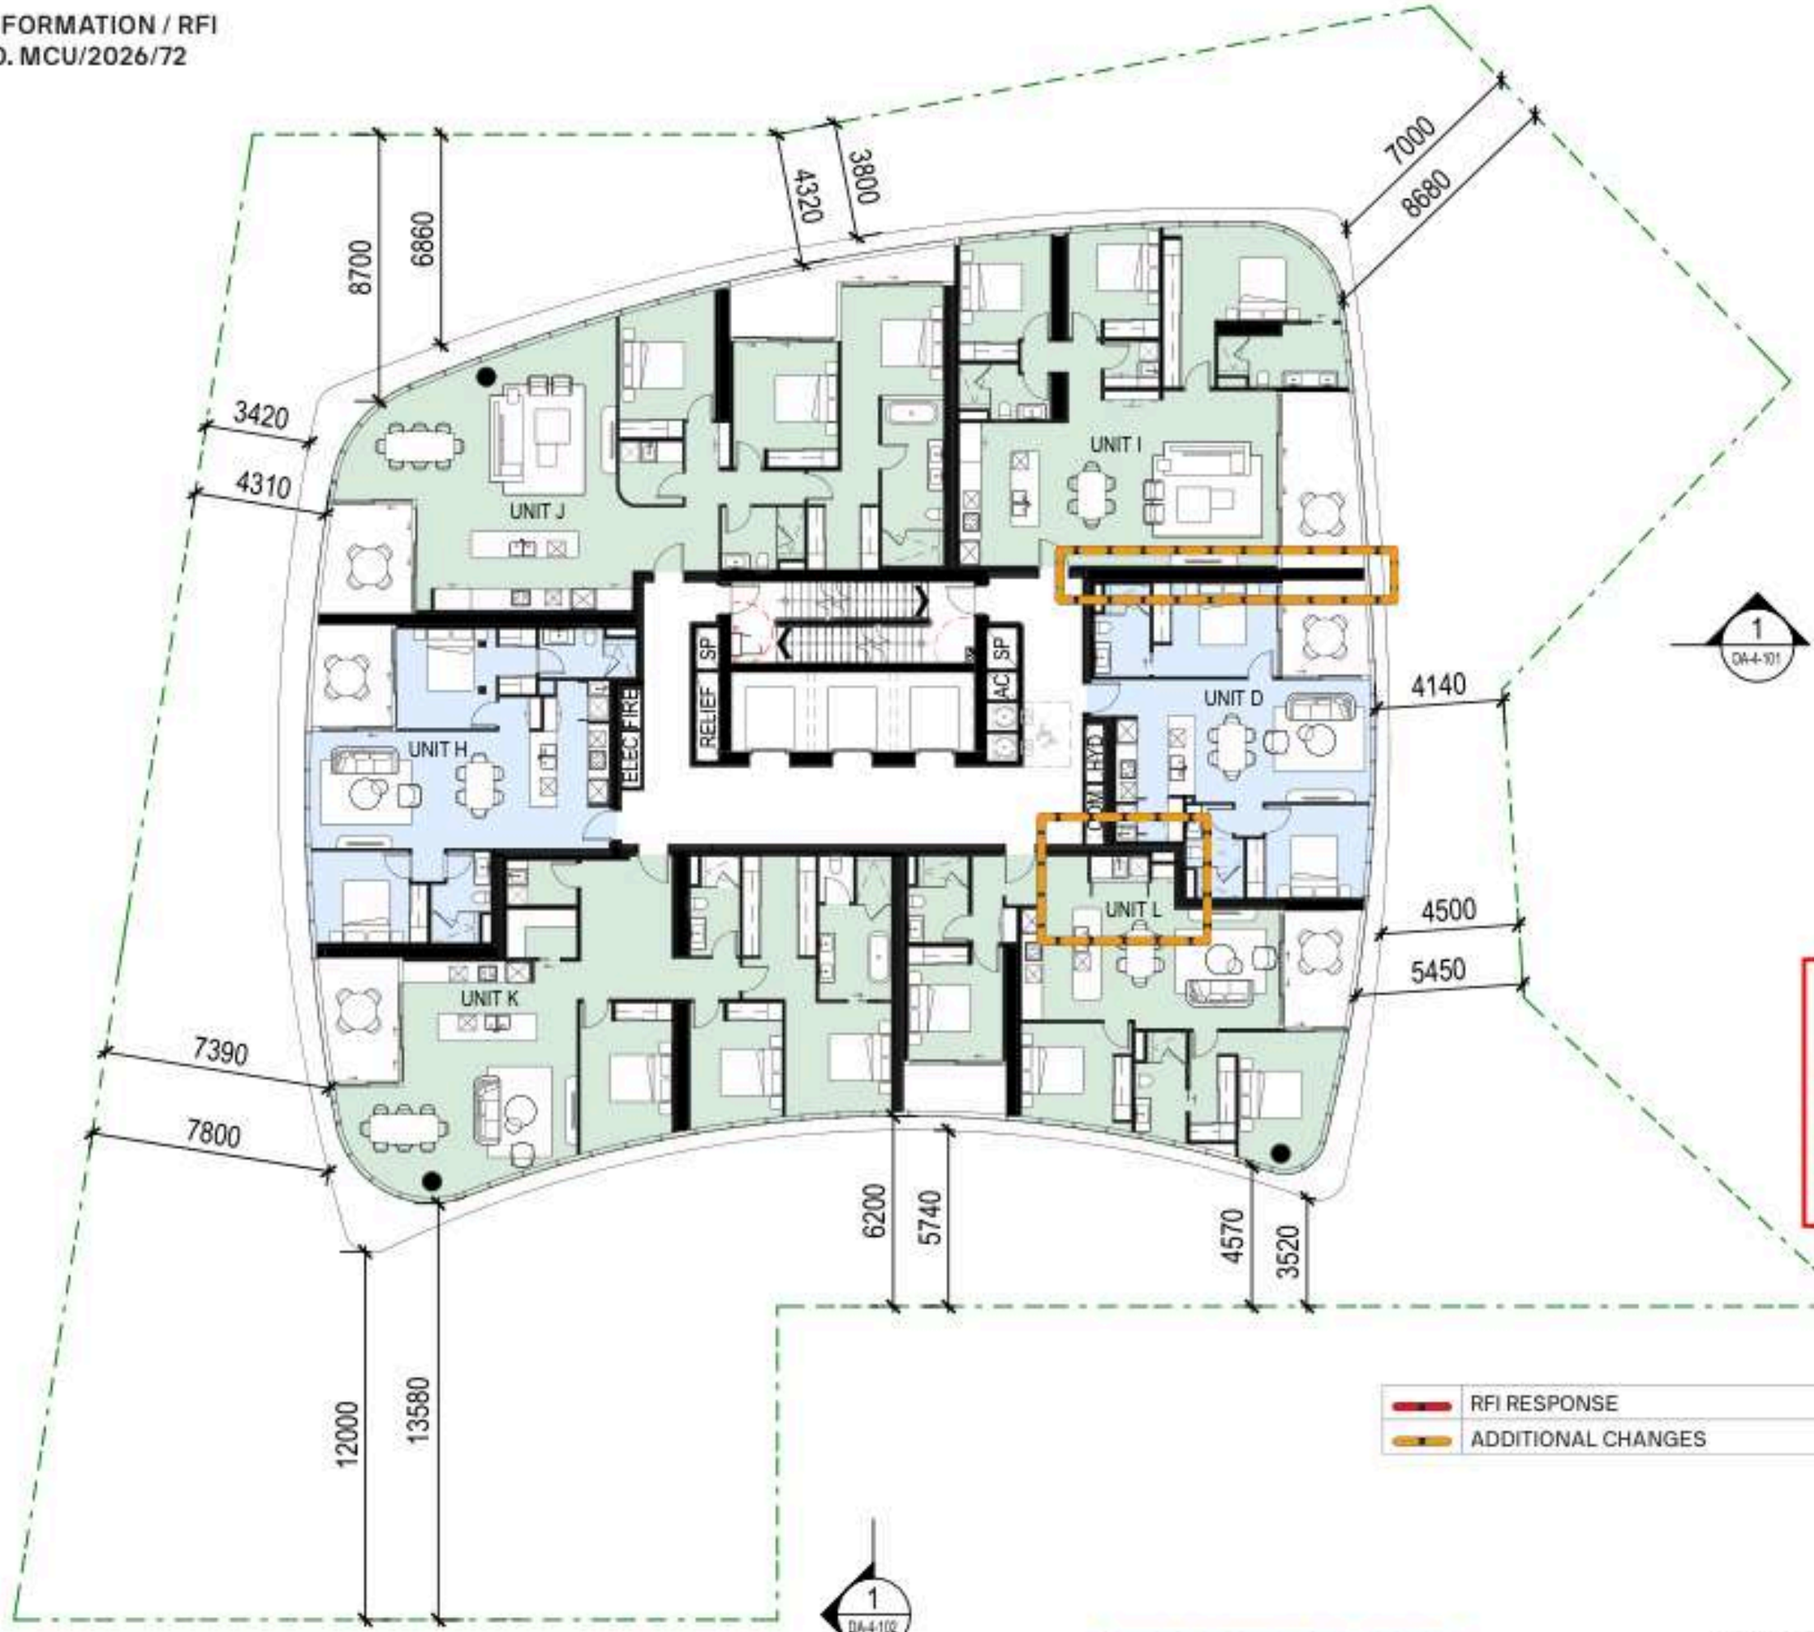

UNIT D

Exterior Area (NO CAL)	9.9 m²
Internal Area (NO CAL)	82.7 m²
	92.6 m²

UNIT H

Exterior Area (NO CAL)	9.5 m²
Internal Area (NO CAL)	88.6 m²
	98.1 m²

UNIT I

Exterior Area	15.5 m²
Internal Area	131.0 m²
	146.4 m²

UNIT J

Exterior Area	25.4 m²
Internal Area	162.8 m²
	188.2 m²

UNIT K

Exterior Area	11.0 m²
Internal Area	154.9 m²
	165.9 m²

UNIT L

Exterior Area	15.9 m²
Internal Area	112.4 m²
	128.3 m²

PLANS AND DOCUMENTS referred to in the DEVELOPMENT APPROVAL

Application No.: MCU/2026/72

Dated: 22 June 2026

Development shall comply with the conditions of approval as detailed in the Decision Notice and Council's Planning Scheme, Local Laws and Planning Policies

	RFI RESPONSE
	ADDITIONAL CHANGES

ISSUE FOR D.A.
NOT FOR CONSTRUCTION

BUDDS BEACH · **LEVEL 28 - TYPICAL UPPER**

CREATED 18/11/25 255120 | AR_DA-2-225 K | 29/04/26

SCALE 1 : 200 @ A3

0 2 4 6

SCALE BAR 1:200

DISCLAIMER:
THESE PLANS ARE INTENDED AS A GUIDE ONLY. THE MEASUREMENTS, DIMENSIONS AND AREAS ARE APPROXIMATE ONLY AND MAY NOT ACCURATELY REPRESENT THE ACTUAL MEASUREMENTS, DIMENSIONS AND AREAS OF THE APARTMENTS OR THE SPACES WITHIN THEM AND ARE SUBJECT TO CHANGE WITHOUT NOTICE. IN ADDITION, LOCATIONS OF UTILITIES MAY VARY DURING CONSTRUCTION AND FITTINGS, FIXTURES AND CHATTELS AS SHOWN ON THESE PLANS ARE FOR ILLUSTRATIVE PURPOSES ONLY

© DBI DESIGN PTY LTD

PENTHOUSE A

Exterior Area	48.7 m²
Internal Area	374.0 m²
	422.7 m²

PENTHOUSE B

Exterior Area	37.1 m²
Internal Area	360.0 m²
	397.1 m²

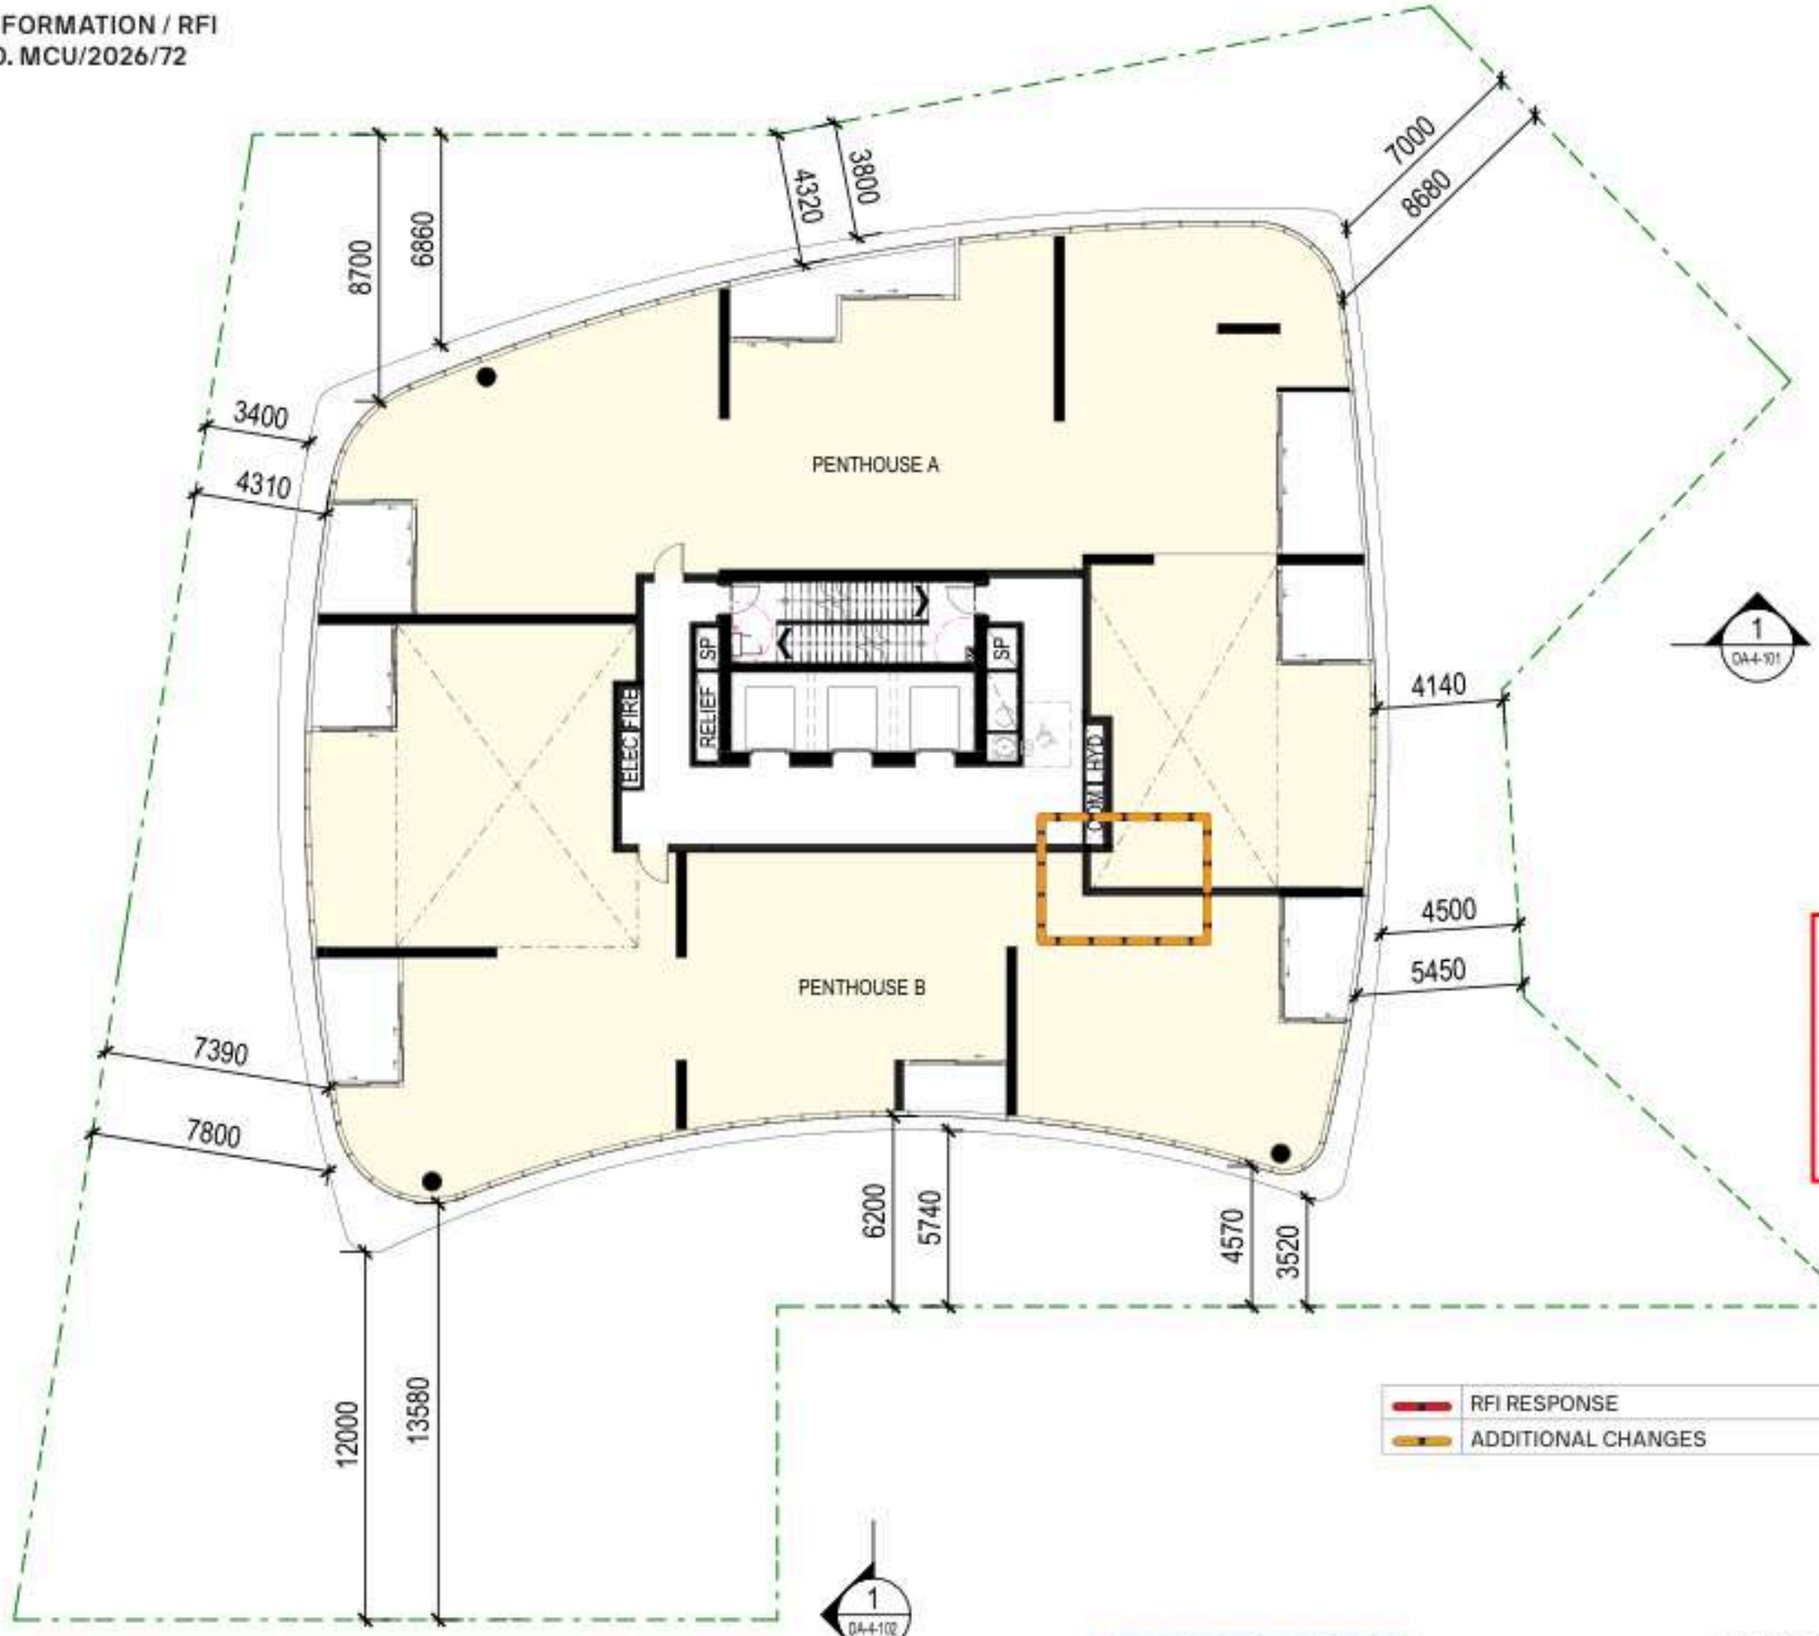

PLANS AND DOCUMENTS referred to in the DEVELOPMENT APPROVAL

Application No.: MCU/2026/72

Dated: 22 June 2026

Development shall comply with the conditions of approval as detailed in the Decision Notice and Council's Planning Scheme, Local Laws and Planning Policies

	RFI RESPONSE
	ADDITIONAL CHANGES

ISSUE FOR D.A.
NOT FOR CONSTRUCTION

DISCLAIMER:
THESE PLANS ARE INTENDED AS A GUIDE ONLY. THE MEASUREMENTS, DIMENSIONS AND AREAS ARE APPROXIMATE ONLY AND MAY NOT ACCURATELY REPRESENT THE ACTUAL MEASUREMENTS, DIMENSIONS AND AREAS OF THE APARTMENTS OR THE SPACES WITHIN THEM AND ARE SUBJECT TO CHANGE WITHOUT NOTICE. IN ADDITION, LOCATIONS OF UTILITIES MAY VARY DURING CONSTRUCTION AND FITTINGS, FIXTURES AND CHATTELS AS SHOWN ON THESE PLANS ARE FOR ILLUSTRATIVE PURPOSES ONLY

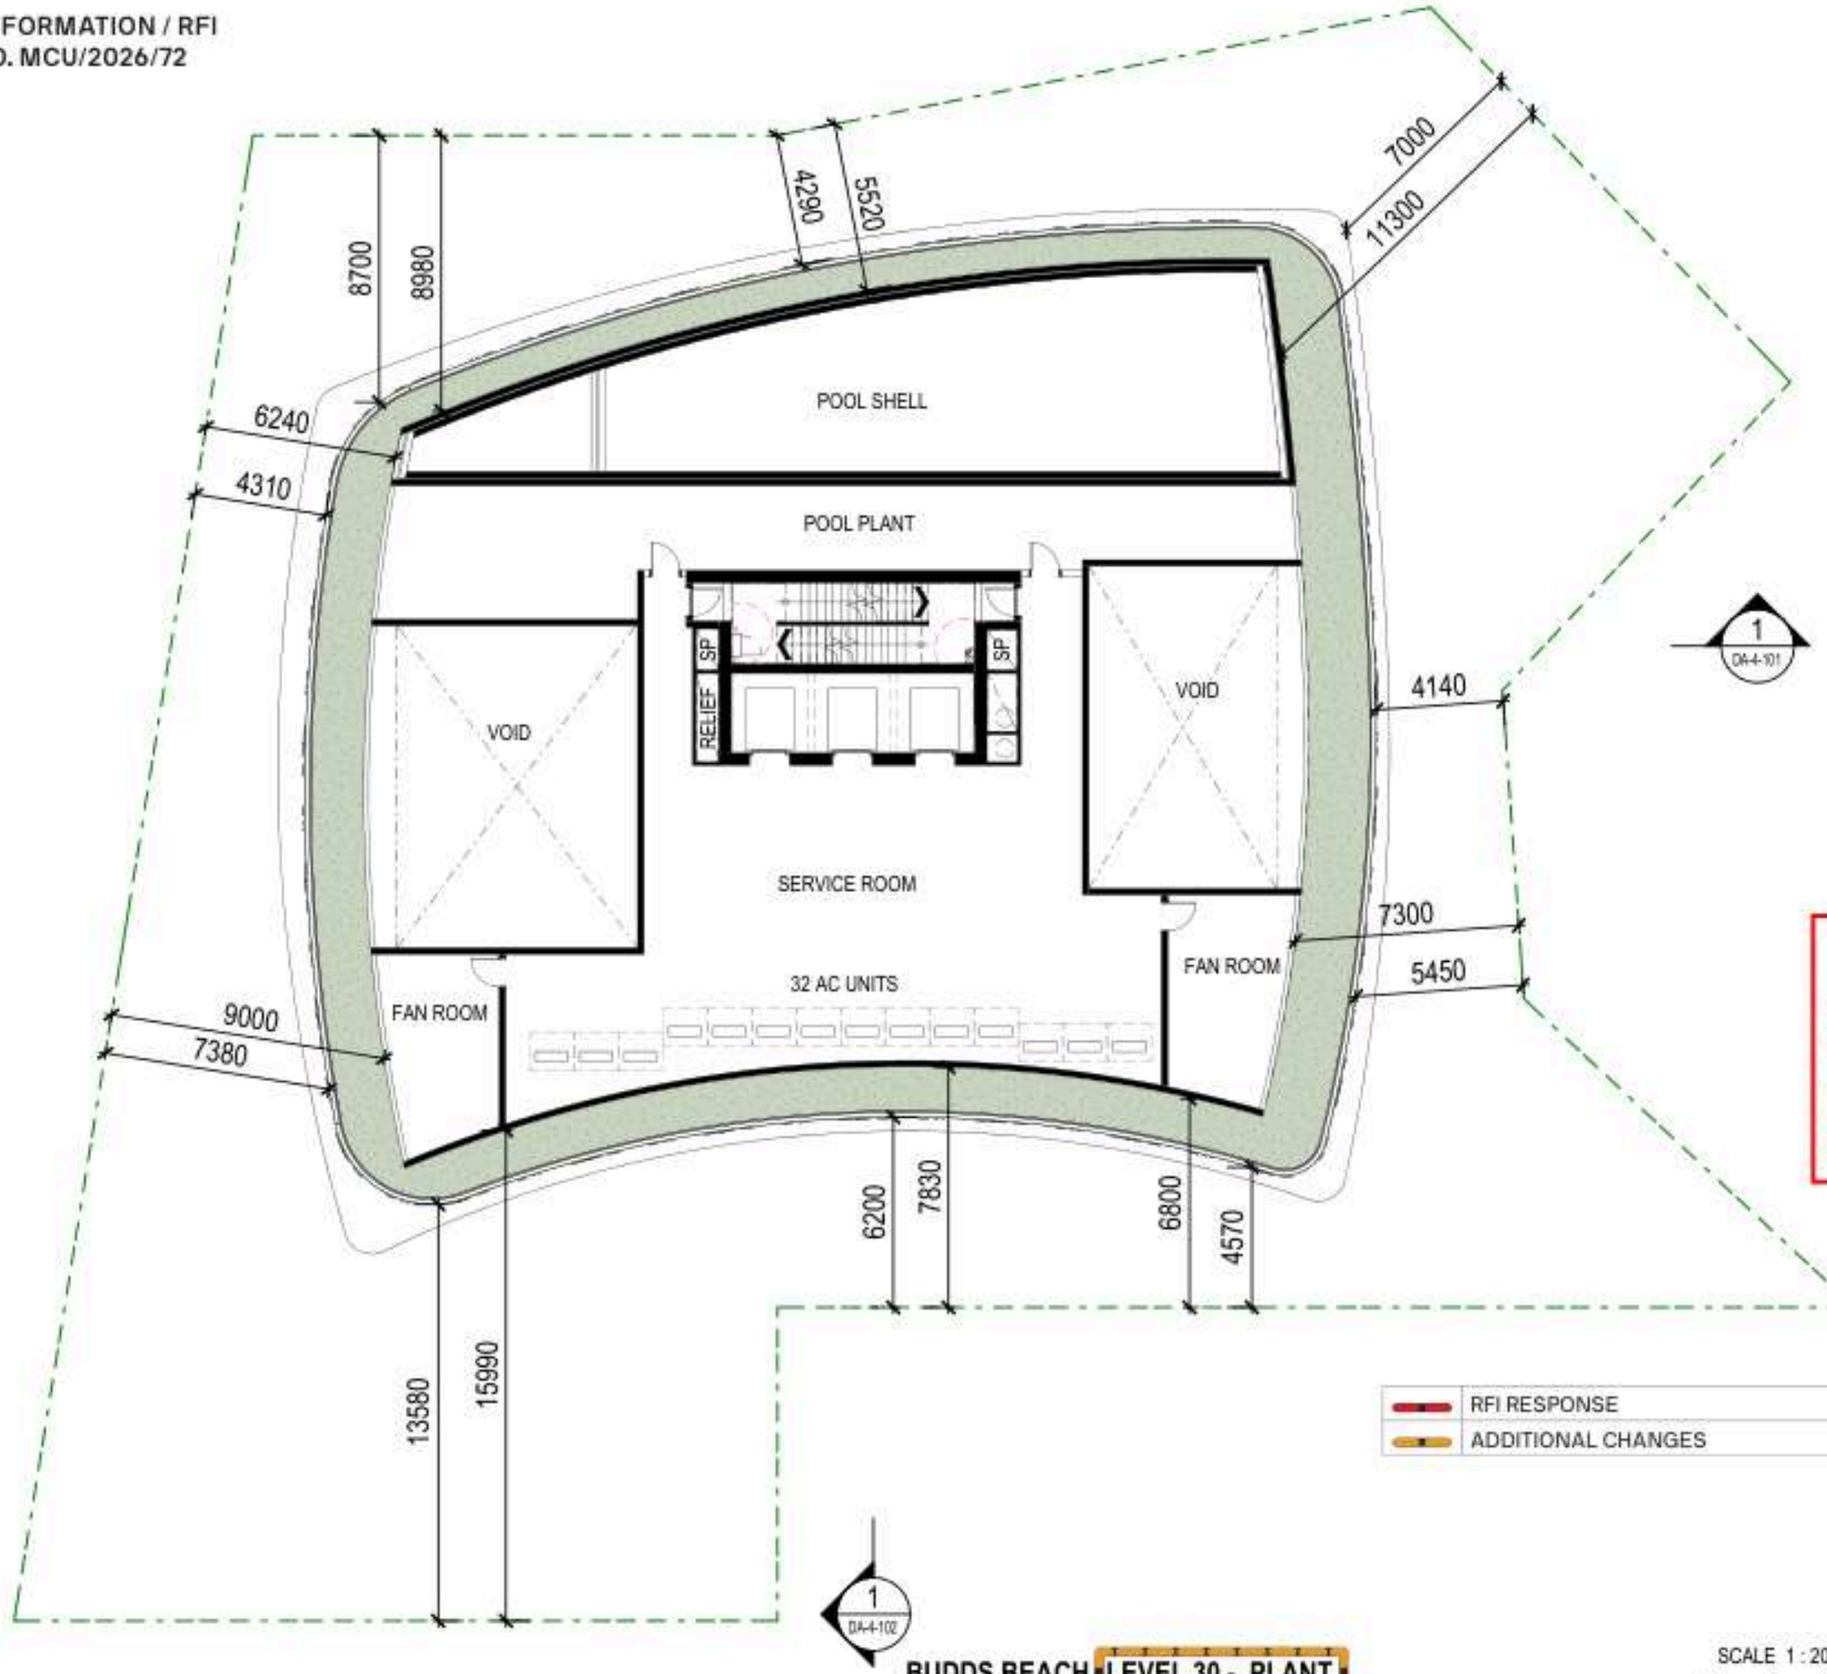

PLANS AND DOCUMENTS referred to in the DEVELOPMENT APPROVAL

Application No: MCU/2026/72

Dated: 22 June 2026

Development shall comply with the conditions of approval as detailed in the Decision Notice and Council's Planning Scheme, Local Laws and Planning Policies

	RFI RESPONSE
	ADDITIONAL CHANGES

ISSUE FOR D.A.
NOT FOR CONSTRUCTION

DISCLAIMER:
THESE PLANS ARE INTENDED AS A GUIDE ONLY. THE MEASUREMENTS, DIMENSIONS AND AREAS ARE APPROXIMATE ONLY AND MAY NOT ACCURATELY REPRESENT THE ACTUAL MEASUREMENTS, DIMENSIONS AND AREAS OF THE APARTMENTS OR THE SPACES WITHIN THEM AND ARE SUBJECT TO CHANGE WITHOUT NOTICE. IN ADDITION, LOCATIONS OF UTILITIES MAY VARY DURING CONSTRUCTION AND FITTINGS, FIXTURES AND CHATTELS AS SHOWN ON THESE PLANS ARE FOR ILLUSTRATIVE PURPOSES ONLY

BUDDS BEACH · LEVEL 30 - PLANT ·

CREATED 18/11/25 255120 | AR_DA-2-228 | | 29/04/26

SCALE 1 : 200 @ A3

0 2 4 6

SCALE BAR 1:200

© DBI DESIGN PTY LTD

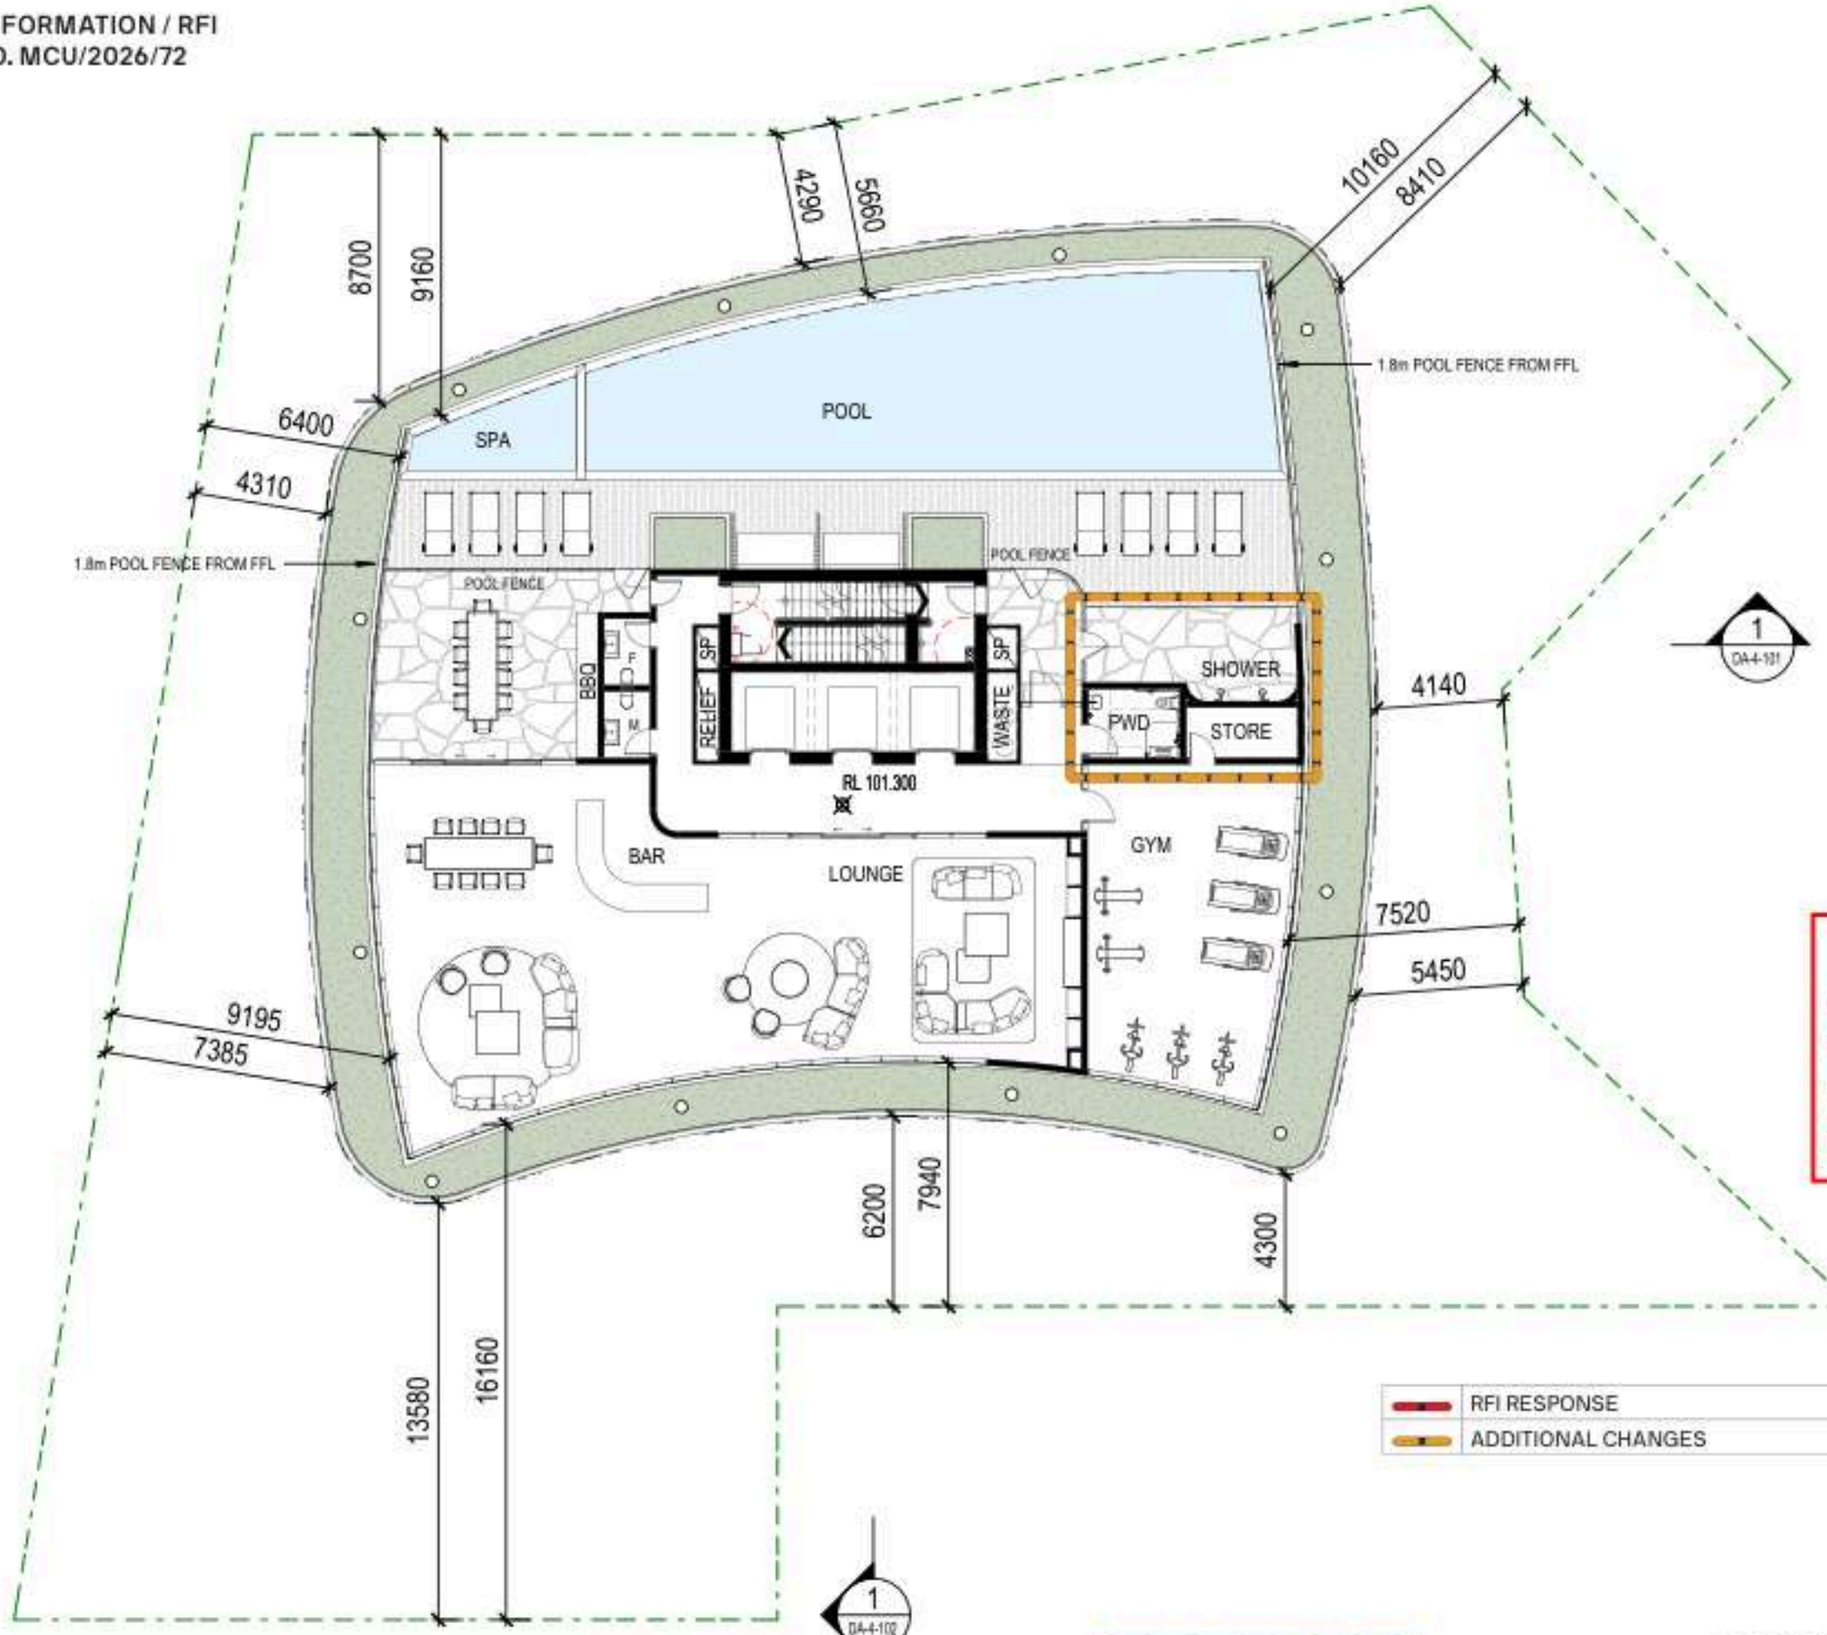

PLANS AND DOCUMENTS referred to in the DEVELOPMENT APPROVAL

Application No: MCU/2026/72

Dated: 22 June 2026

Development shall comply with the conditions of approval as detailed in the Decision Notice and Council's Planning Scheme, Local Laws and Planning Policies

	RFI RESPONSE
	ADDITIONAL CHANGES

ISSUE FOR D.A.
NOT FOR CONSTRUCTION

BUDDS BEACH · **LEVEL 31 - RECREATION** ·

CREATED 18/11/25 255120 | AR_DA-2-229 L | 29/04/26

SCALE 1 : 200 @ A3
0 2 4 6
SCALE BAR 1:200

DISCLAIMER:
THESE PLANS ARE INTENDED AS A GUIDE ONLY. THE MEASUREMENTS, DIMENSIONS AND AREAS ARE APPROXIMATE ONLY AND MAY NOT ACCURATELY REPRESENT THE ACTUAL MEASUREMENTS, DIMENSIONS AND AREAS OF THE APARTMENTS OR THE SPACES WITHIN THEM AND ARE SUBJECT TO CHANGE WITHOUT NOTICE. IN ADDITION, LOCATIONS OF UTILITIES MAY VARY DURING CONSTRUCTION AND FITTINGS, FIXTURES AND CHATTELS AS SHOWN ON THESE PLANS ARE FOR ILLUSTRATIVE PURPOSES ONLY

© DBI DESIGN PTY LTD

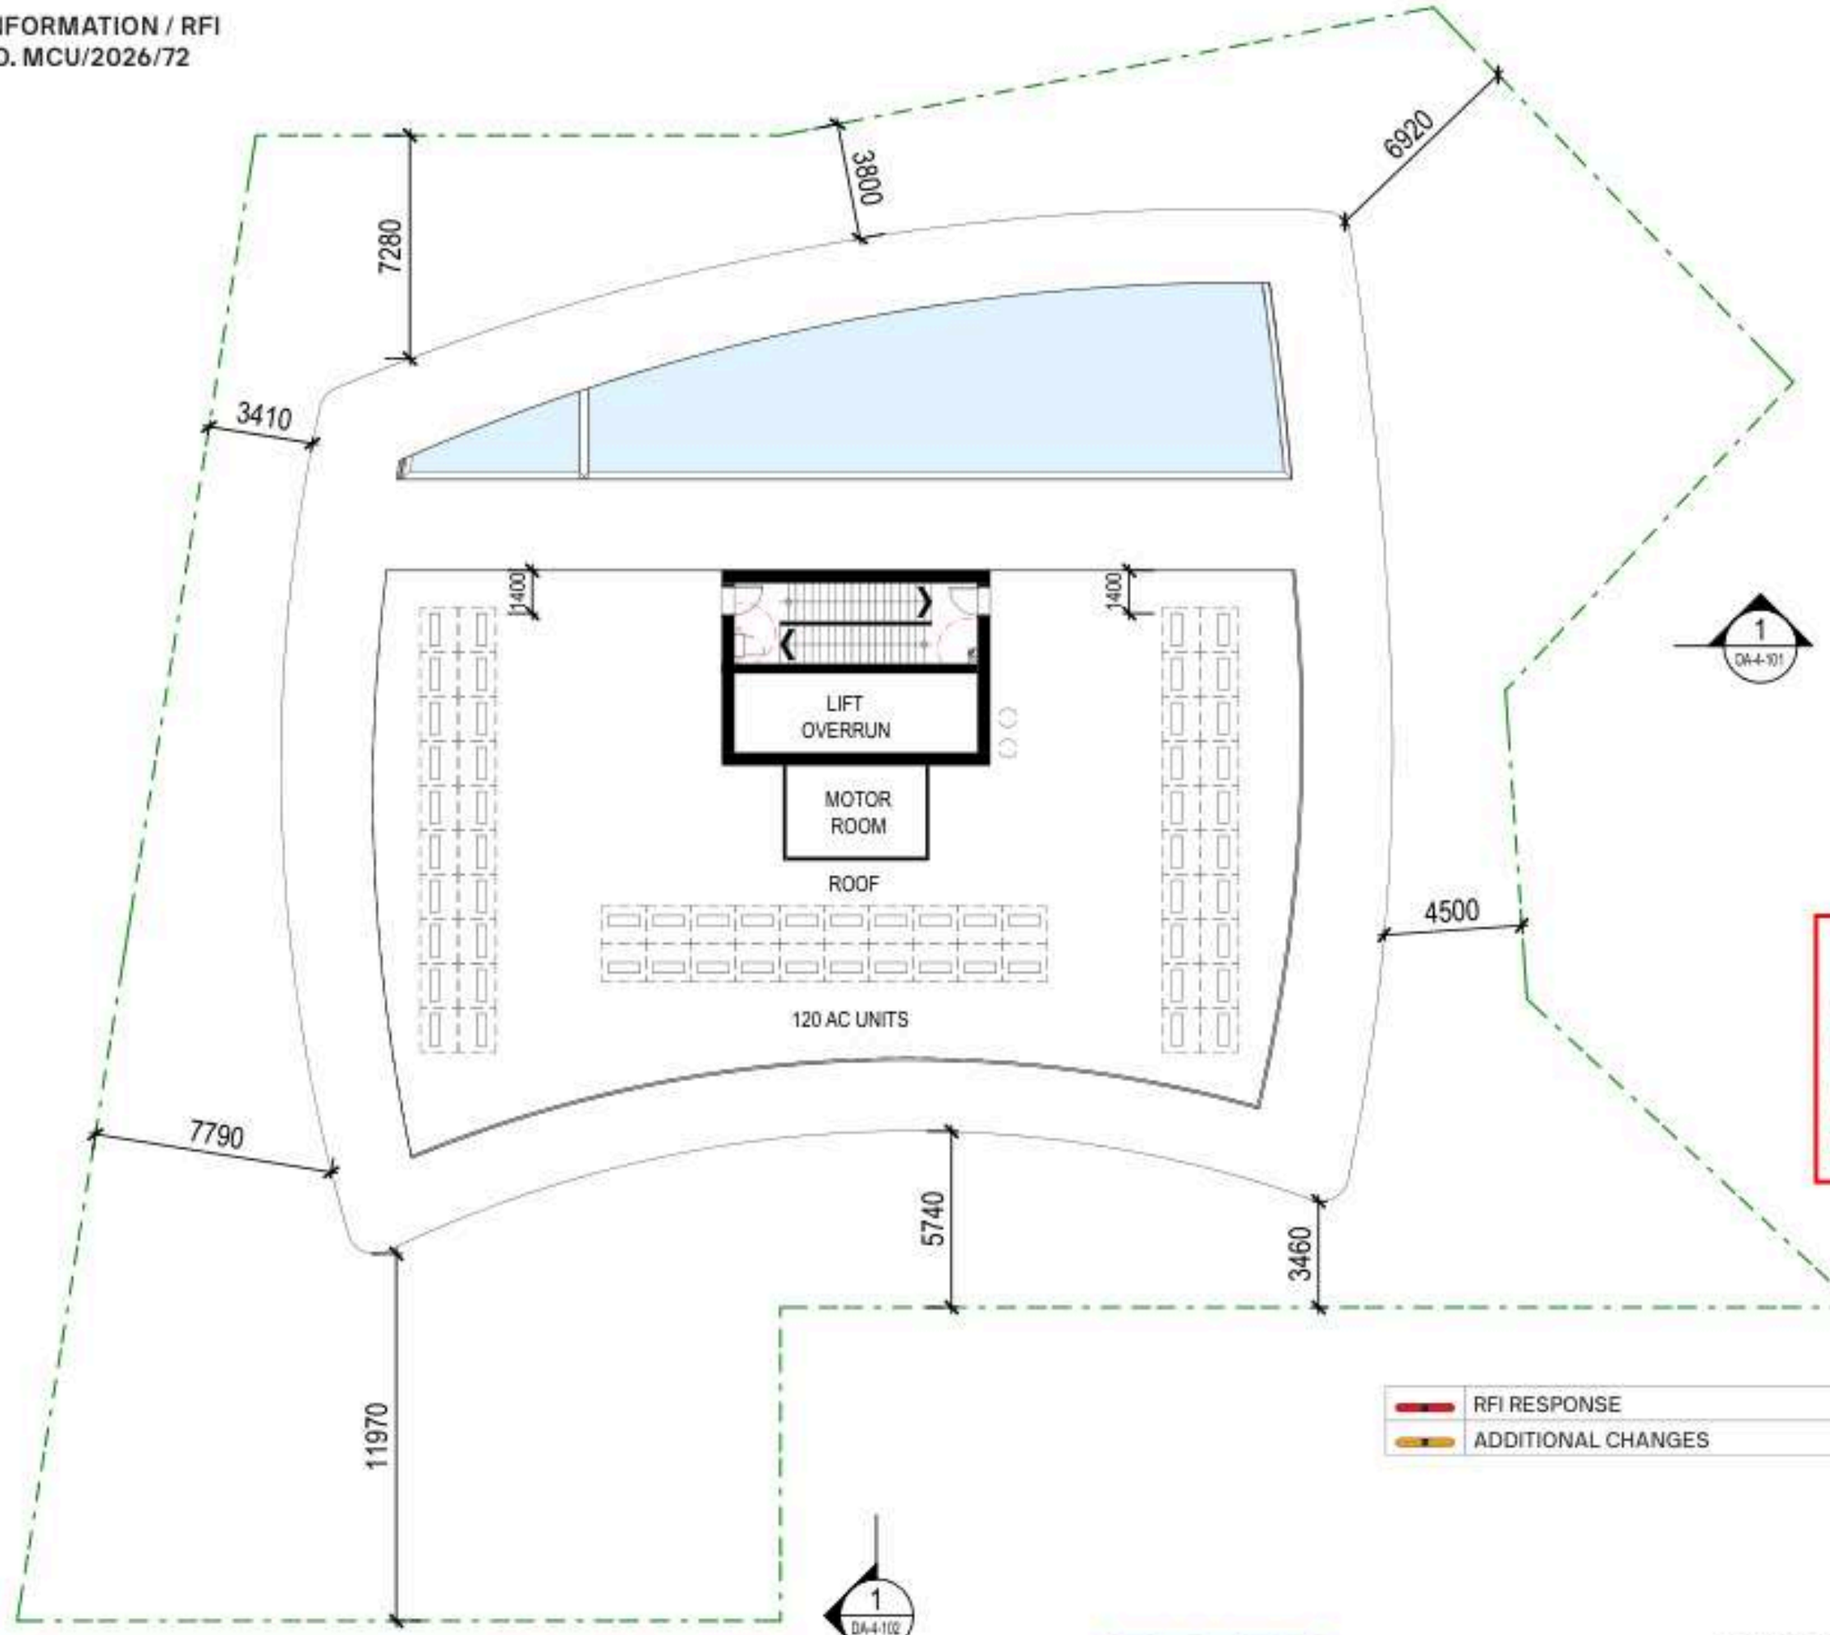

PLANS AND DOCUMENTS referred to in the DEVELOPMENT APPROVAL

Application No.: MCU/2026/72

Dated: 22 June 2026

Development shall comply with the conditions of approval as detailed in the Decision Notice and Council's Planning Scheme, Local Laws and Planning Policies

	RFI RESPONSE
	ADDITIONAL CHANGES

ISSUE FOR D.A.
NOT FOR CONSTRUCTION

BUDDS BEACH · LEVEL 32 - ROOF

CREATED 18/11/25 | 255120 | AR_DA-2-230 | | 29/04/26

SCALE 1 : 200 @ A3

0 2 4 6
SCALE BAR 1:200

DISCLAIMER:
THESE PLANS ARE INTENDED AS A GUIDE ONLY. THE MEASUREMENTS, DIMENSIONS AND AREAS ARE APPROXIMATE ONLY AND MAY NOT ACCURATELY REPRESENT THE ACTUAL MEASUREMENTS, DIMENSIONS AND AREAS OF THE APARTMENTS OR THE SPACES WITHIN THEM AND ARE SUBJECT TO CHANGE WITHOUT NOTICE. IN ADDITION, LOCATIONS OF UTILITIES MAY VARY DURING CONSTRUCTION AND FITTINGS, FIXTURES AND CHATTELS AS SHOWN ON THESE PLANS ARE FOR ILLUSTRATIVE PURPOSES ONLY

© DBI DESIGN PTY LTD

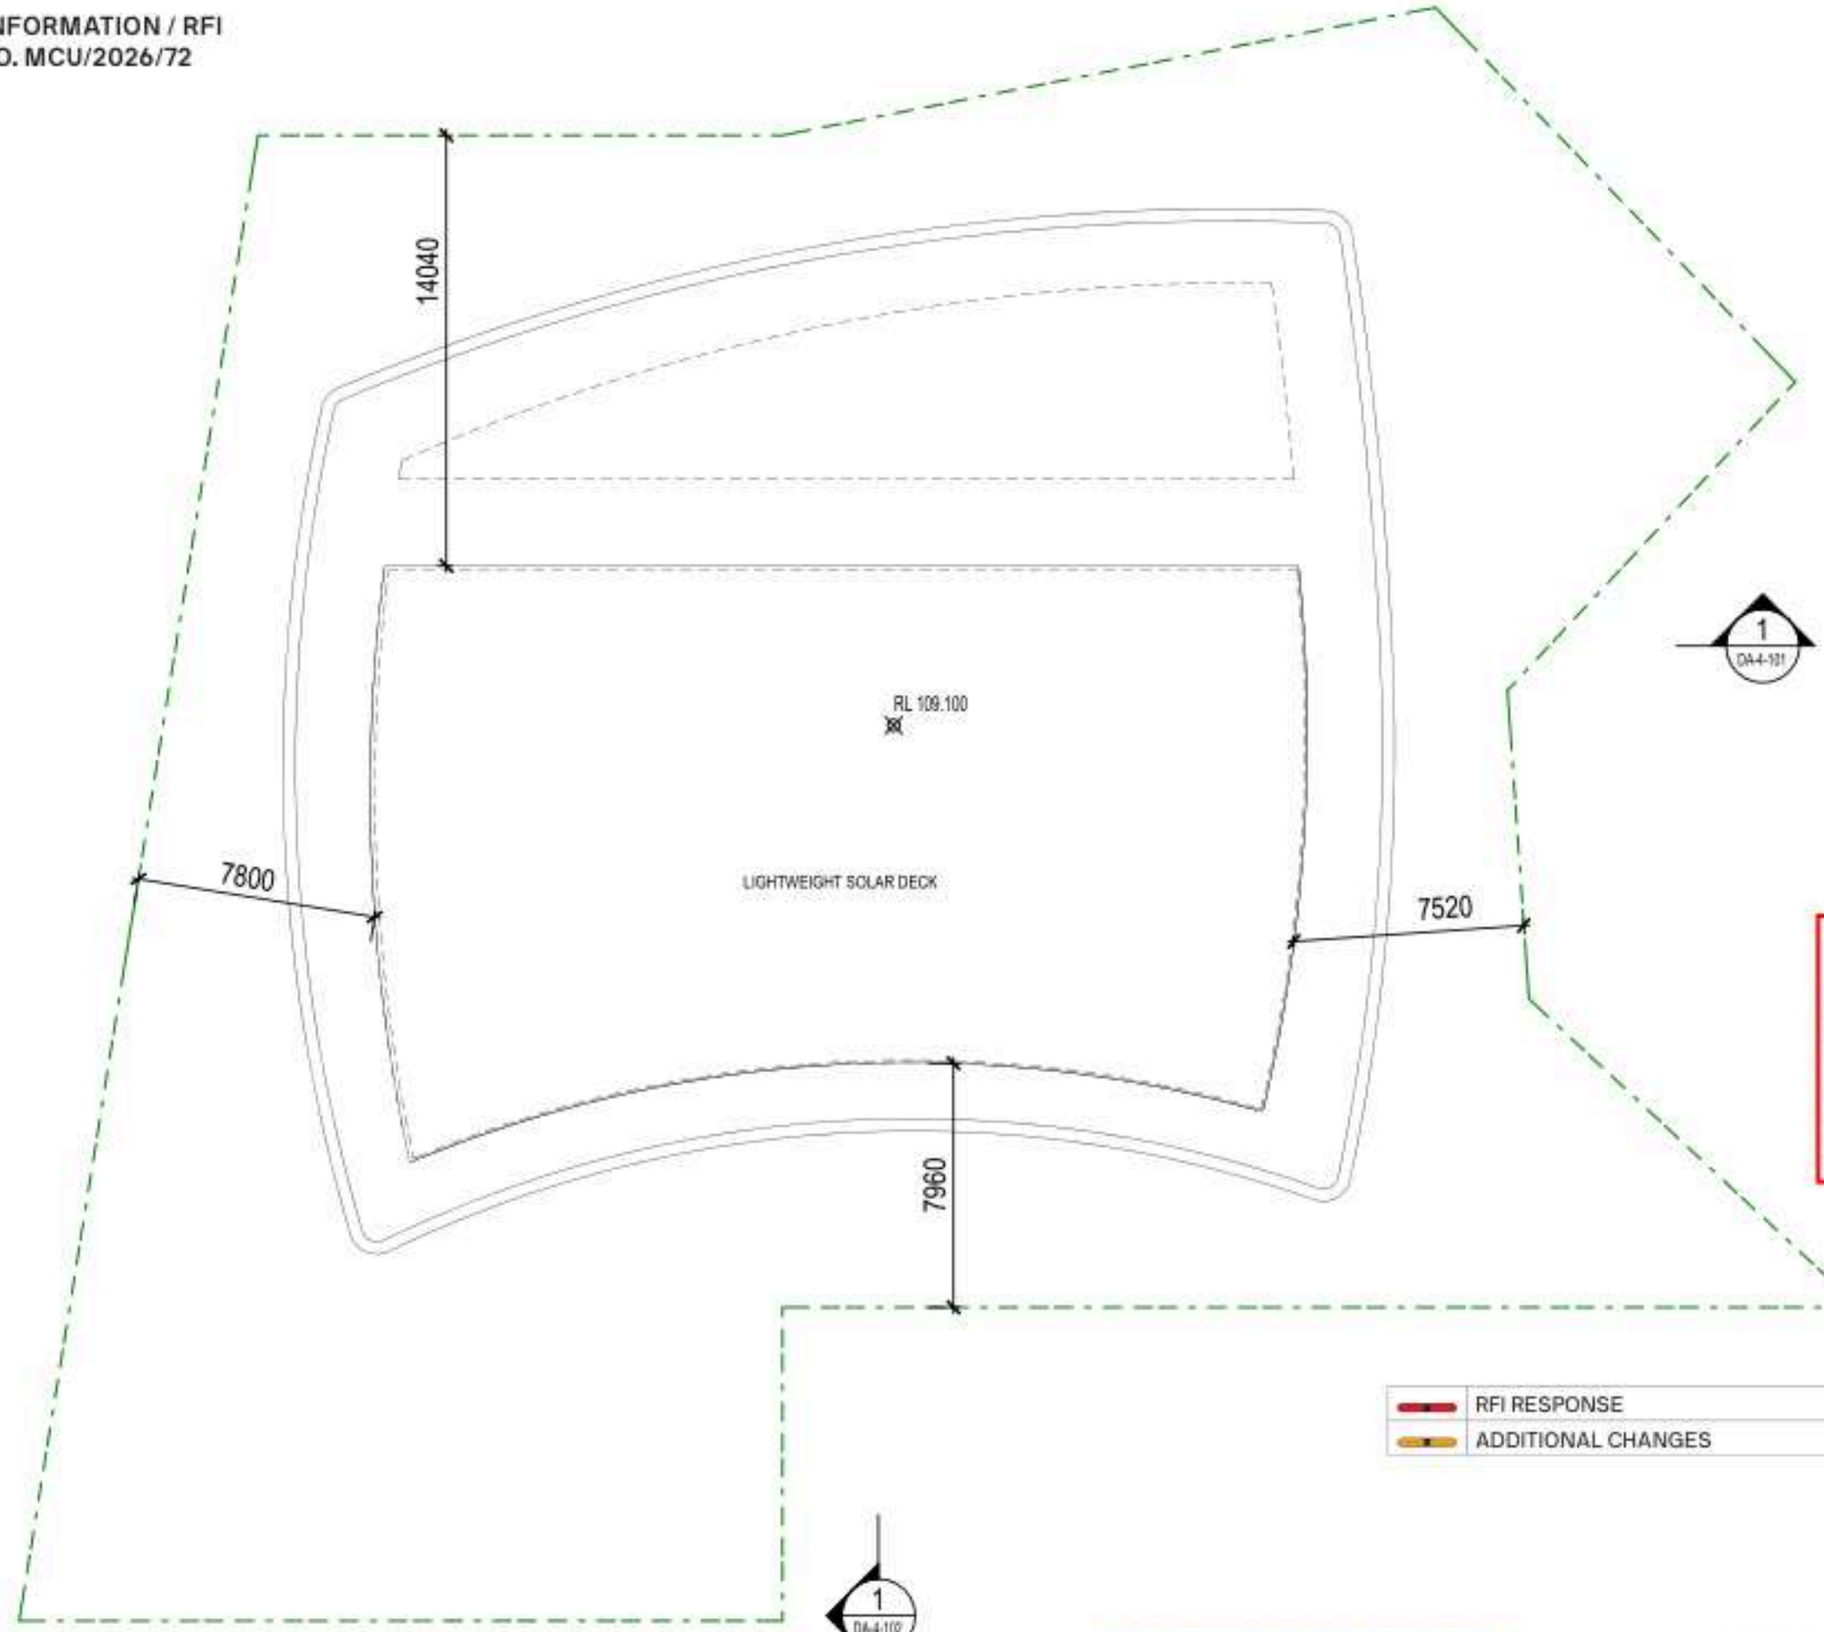

PLANS AND DOCUMENTS referred to in the DEVELOPMENT APPROVAL

Application No: MCU/2026/72

Dated: 22 June 2026

Development shall comply with the conditions of approval as detailed in the Decision Notice and Council's Planning Scheme, Local Laws and Planning Policies

	RFI RESPONSE
	ADDITIONAL CHANGES

ISSUE FOR D.A.
NOT FOR CONSTRUCTION

DISCLAIMER:
THESE PLANS ARE INTENDED AS A GUIDE ONLY. THE MEASUREMENTS, DIMENSIONS AND AREAS ARE APPROXIMATE ONLY AND MAY NOT ACCURATELY REPRESENT THE ACTUAL MEASUREMENTS, DIMENSIONS AND AREAS OF THE APARTMENTS OR THE SPACES WITHIN THEM AND ARE SUBJECT TO CHANGE WITHOUT NOTICE. IN ADDITION, LOCATIONS OF UTILITIES MAY VARY DURING CONSTRUCTION AND FITTINGS, FIXTURES AND CHATTELS AS SHOWN ON THESE PLANS ARE FOR ILLUSTRATIVE PURPOSES ONLY

BUDDS BEACH · LEVEL 33 - TOP OF STRUCTURE ·

CREATED 18/11/25 255120 | AR_DA-2-231 | | 29/04/26

SCALE 1 : 200 @ A3

0 2 4 6

SCALE BAR 1:200

© DBI DESIGN PTY LTD

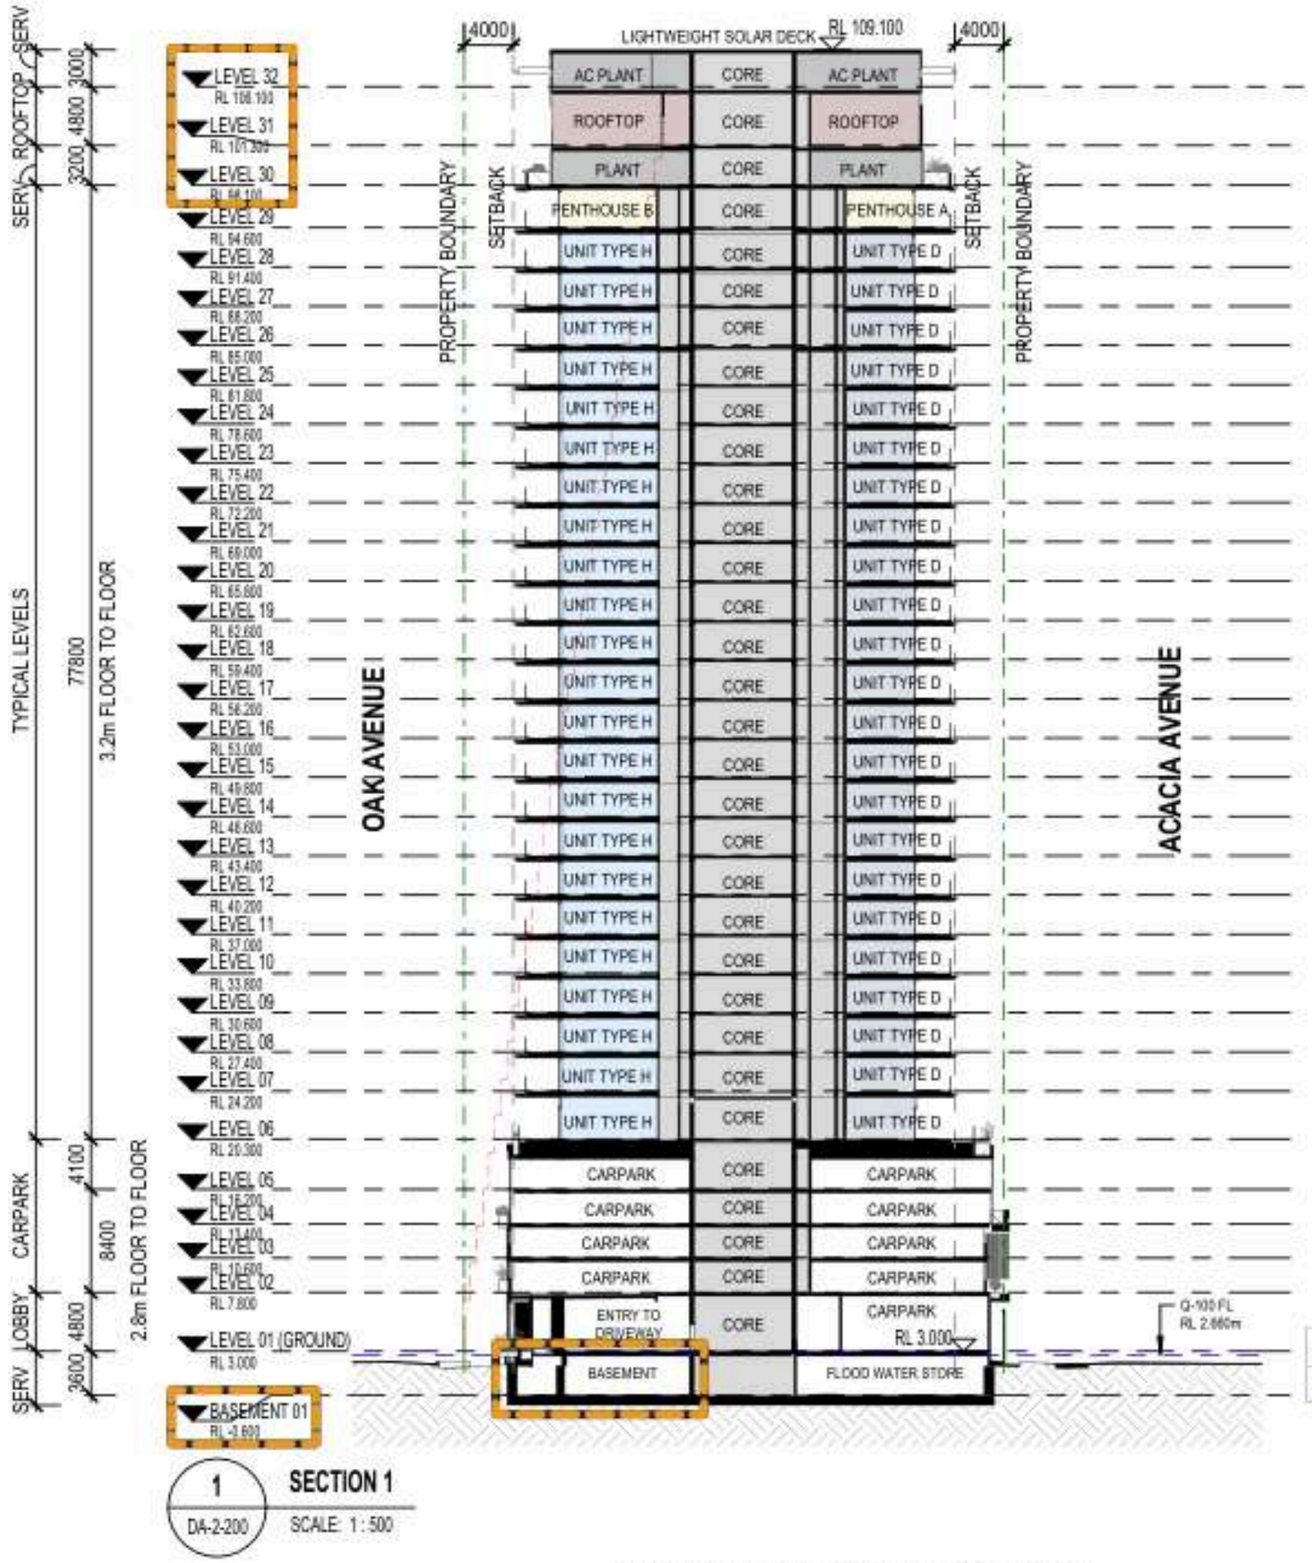

1 / DA-2-200 **SECTION 1**
SCALE: 1 : 500

PLANS AND DOCUMENTS referred to in the DEVELOPMENT APPROVAL
Application No.: MCU/2026/72
Dated: 22 June 2026
Development shall comply with the conditions of approval as detailed in the Decision Notice and Council's Planning Scheme, Local Laws and Planning Policies

	RFI RESPONSE
	ADDITIONAL CHANGES

ISSUE FOR D.A.
NOT FOR CONSTRUCTION

DISCLAIMER:
THESE PLANS ARE INTENDED AS A GUIDE ONLY. THE MEASUREMENTS, DIMENSIONS AND AREAS ARE APPROXIMATE ONLY AND MAY NOT ACCURATELY REPRESENT THE ACTUAL MEASUREMENTS, DIMENSIONS AND AREAS OF THE APARTMENTS OR THE SPACES WITHIN THEM AND ARE SUBJECT TO CHANGE WITHOUT NOTICE. IN ADDITION, LOCATIONS OF UTILITIES MAY VARY DURING CONSTRUCTION AND FITTINGS, FIXTURES AND CHATTELS AS SHOWN ON THESE PLANS ARE FOR ILLUSTRATIVE PURPOSES ONLY

BUDDS BEACH | OVERALL SECTION 1
CREATED 16/12/25 255120 | AR_DA-4-101 E | 17/02/26

SCALE 1 : 500 @ A3
0 5 10 15
SCALE BAR 1:500

© DBI DESIGN PTY LTD

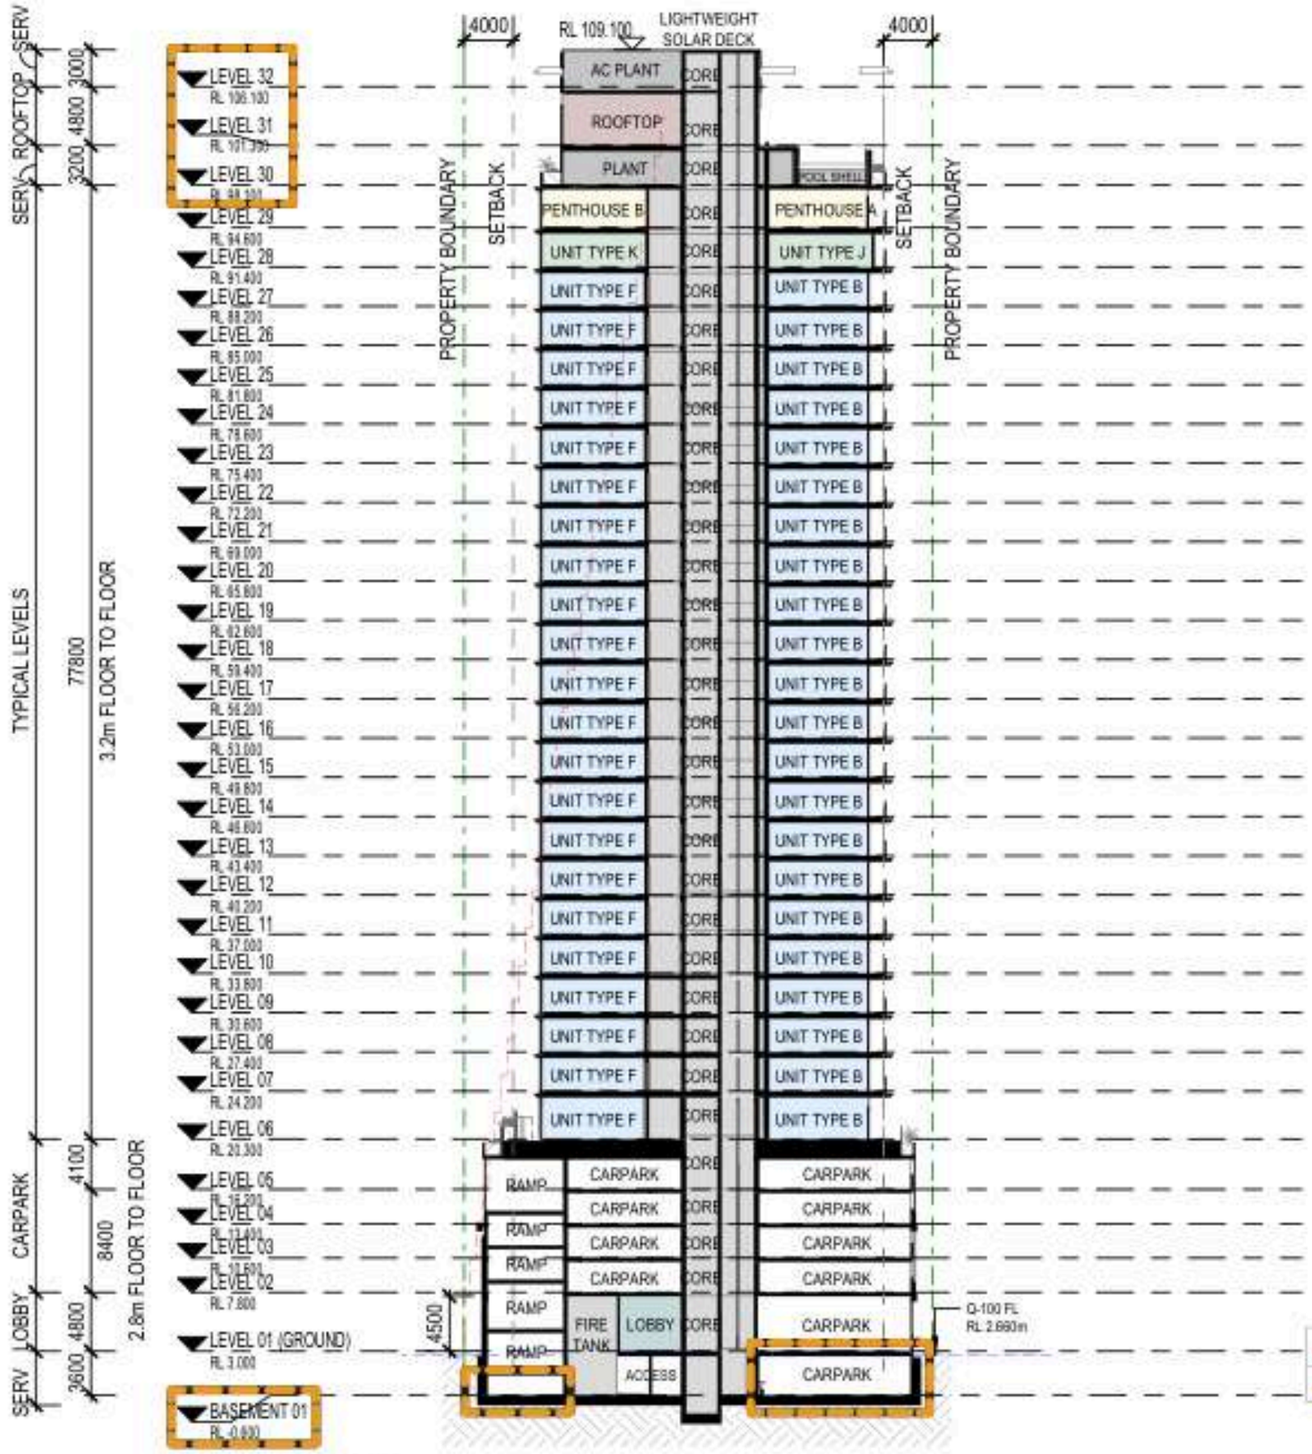

1 SECTION 2
DA-2-200 SCALE: 1 : 500

PLANS AND DOCUMENTS referred to in the DEVELOPMENT APPROVAL

Application No.: MCU/2026/72

Dated: 22 June 2026

Development shall comply with the conditions of approval as detailed in the Decision Notice and Council's Planning Scheme, Local Laws and Planning Policies

RFI RESPONSE
ADDITIONAL CHANGES

ISSUE FOR D.A.
NOT FOR CONSTRUCTION

DISCLAIMER:
THESE PLANS ARE INTENDED AS A GUIDE ONLY. THE MEASUREMENTS, DIMENSIONS AND AREAS ARE APPROXIMATE ONLY AND MAY NOT ACCURATELY REPRESENT THE ACTUAL MEASUREMENTS, DIMENSIONS AND AREAS OF THE APARTMENTS OR THE SPACES WITHIN THEM AND ARE SUBJECT TO CHANGE WITHOUT NOTICE. IN ADDITION, LOCATIONS OF UTILITIES MAY VARY DURING CONSTRUCTION AND FITTINGS, FIXTURES AND CHATTELS AS SHOWN ON THESE PLANS ARE FOR ILLUSTRATIVE PURPOSES ONLY

BUDDS BEACH | OVERALL SECTION 2

CREATED 16/12/25 255120 | AR_DA-4-102 C | 17/02/26

SCALE 1 : 500 @ A3
0 5 10 15
SCALE BAR 1:500

© DBI DESIGN PTY LTD

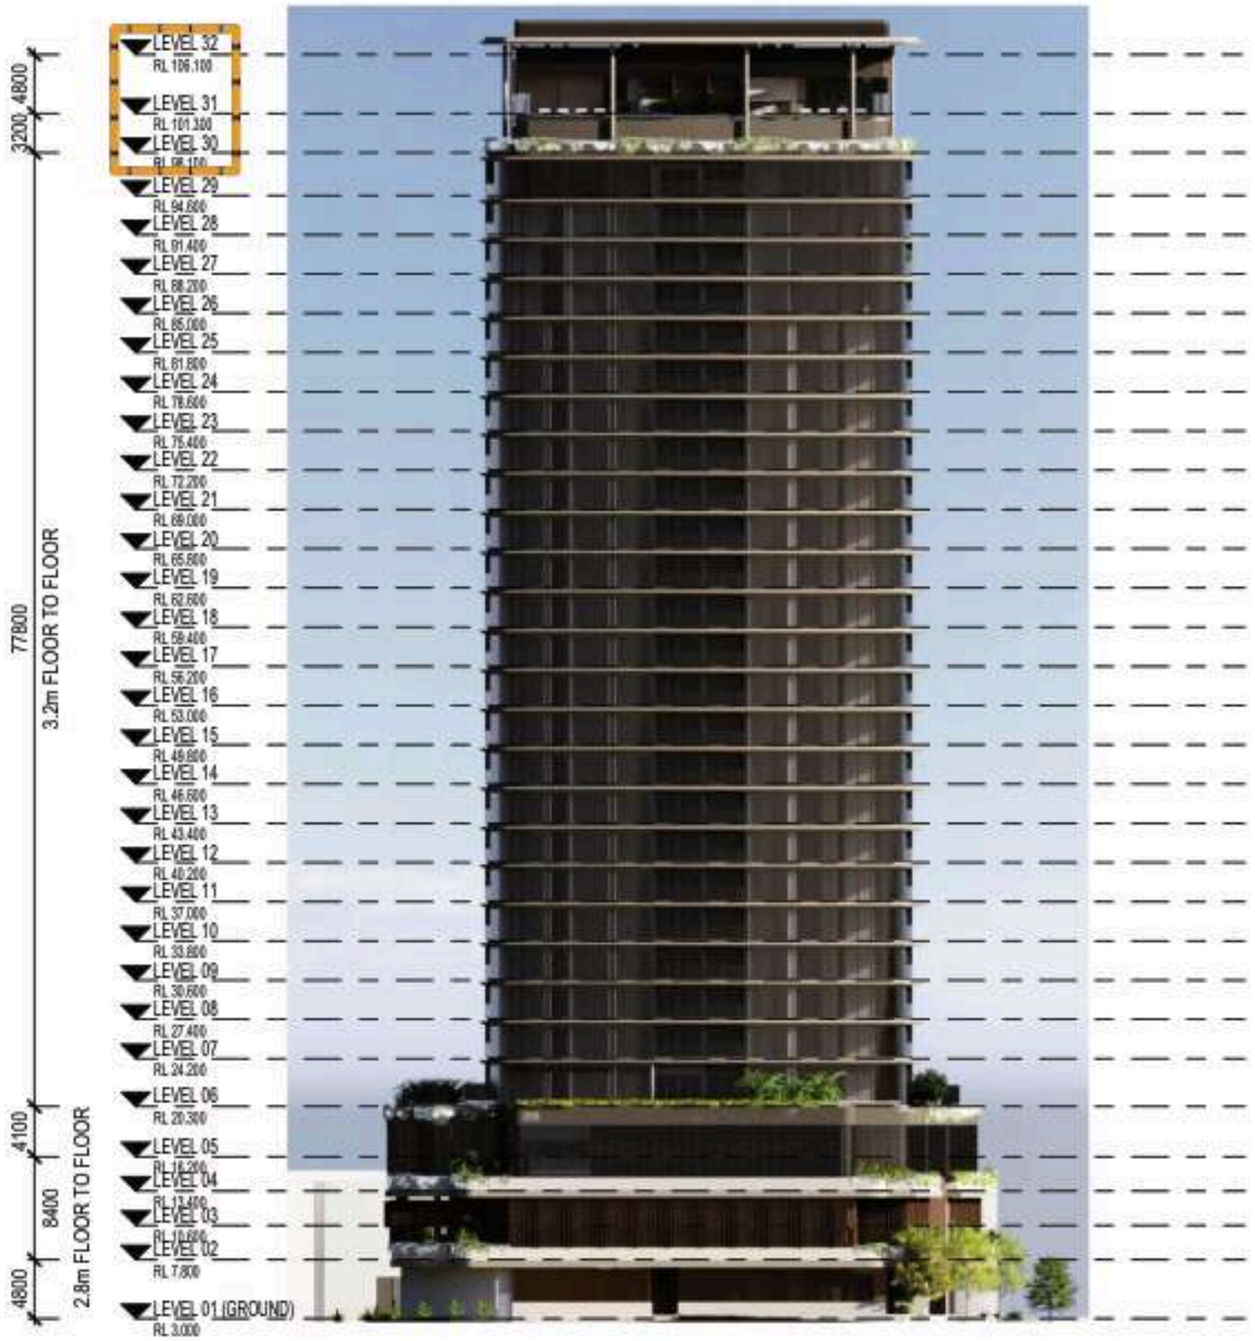

1 **NORTH ELEVATION**
SCALE: 1 : 500

PLANS AND DOCUMENTS referred to in the DEVELOPMENT APPROVAL

Application No.: MCU/2026/72

Dated: 22 June 2026

Development shall comply with the conditions of approval as detailed in the Decision Notice and Council's Planning Scheme, Local Laws and Planning Policies

	RFI RESPONSE
	ADDITIONAL CHANGES

ISSUE FOR D.A.
NOT FOR CONSTRUCTION

DISCLAIMER:
THESE PLANS ARE INTENDED AS A GUIDE ONLY. THE MEASUREMENTS, DIMENSIONS AND AREAS ARE APPROXIMATE ONLY AND MAY NOT ACCURATELY REPRESENT THE ACTUAL MEASUREMENTS, DIMENSIONS AND AREAS OF THE APARTMENTS OR THE SPACES WITHIN THEM AND ARE SUBJECT TO CHANGE WITHOUT NOTICE. IN ADDITION, LOCATIONS OF UTILITIES MAY VARY DURING CONSTRUCTION AND FITTINGS, FIXTURES AND CHATTELS AS SHOWN ON THESE PLANS ARE FOR ILLUSTRATIVE PURPOSES ONLY.

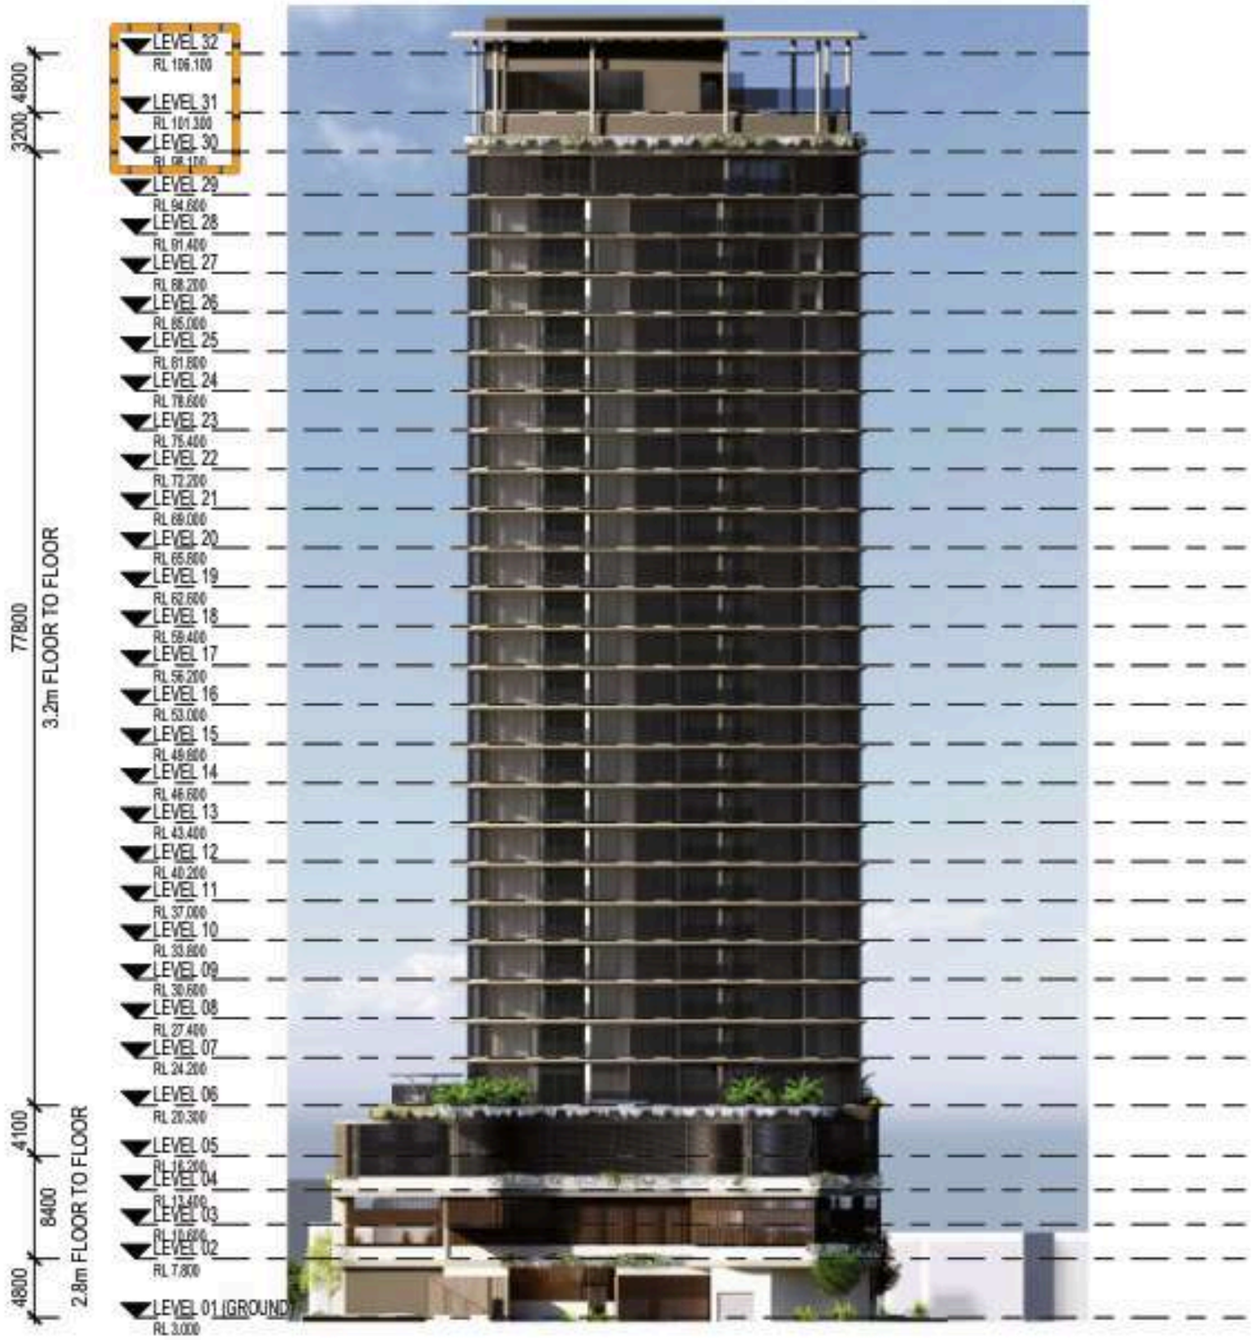

1 **EAST ELEVATION**
SCALE: 1 : 500

PLANS AND DOCUMENTS referred to in the DEVELOPMENT APPROVAL

Application No.: MCU/2026/72

Dated: 22 June 2026

Development shall comply with the conditions of approval as detailed in the Decision Notice and Council's Planning Scheme, Local Laws and Planning Policies

	RFI RESPONSE
	ADDITIONAL CHANGES

ISSUE FOR D.A.
NOT FOR CONSTRUCTION

DISCLAIMER:
THESE PLANS ARE INTENDED AS A GUIDE ONLY. THE MEASUREMENTS, DIMENSIONS AND AREAS ARE APPROXIMATE ONLY AND MAY NOT ACCURATELY REPRESENT THE ACTUAL MEASUREMENTS, DIMENSIONS AND AREAS OF THE APARTMENTS OR THE SPACES WITHIN THEM AND ARE SUBJECT TO CHANGE WITHOUT NOTICE. IN ADDITION, LOCATIONS OF UTILITIES MAY VARY DURING CONSTRUCTION AND FITTINGS, FIXTURES AND CHATTELS AS SHOWN ON THESE PLANS ARE FOR ILLUSTRATIVE PURPOSES ONLY.

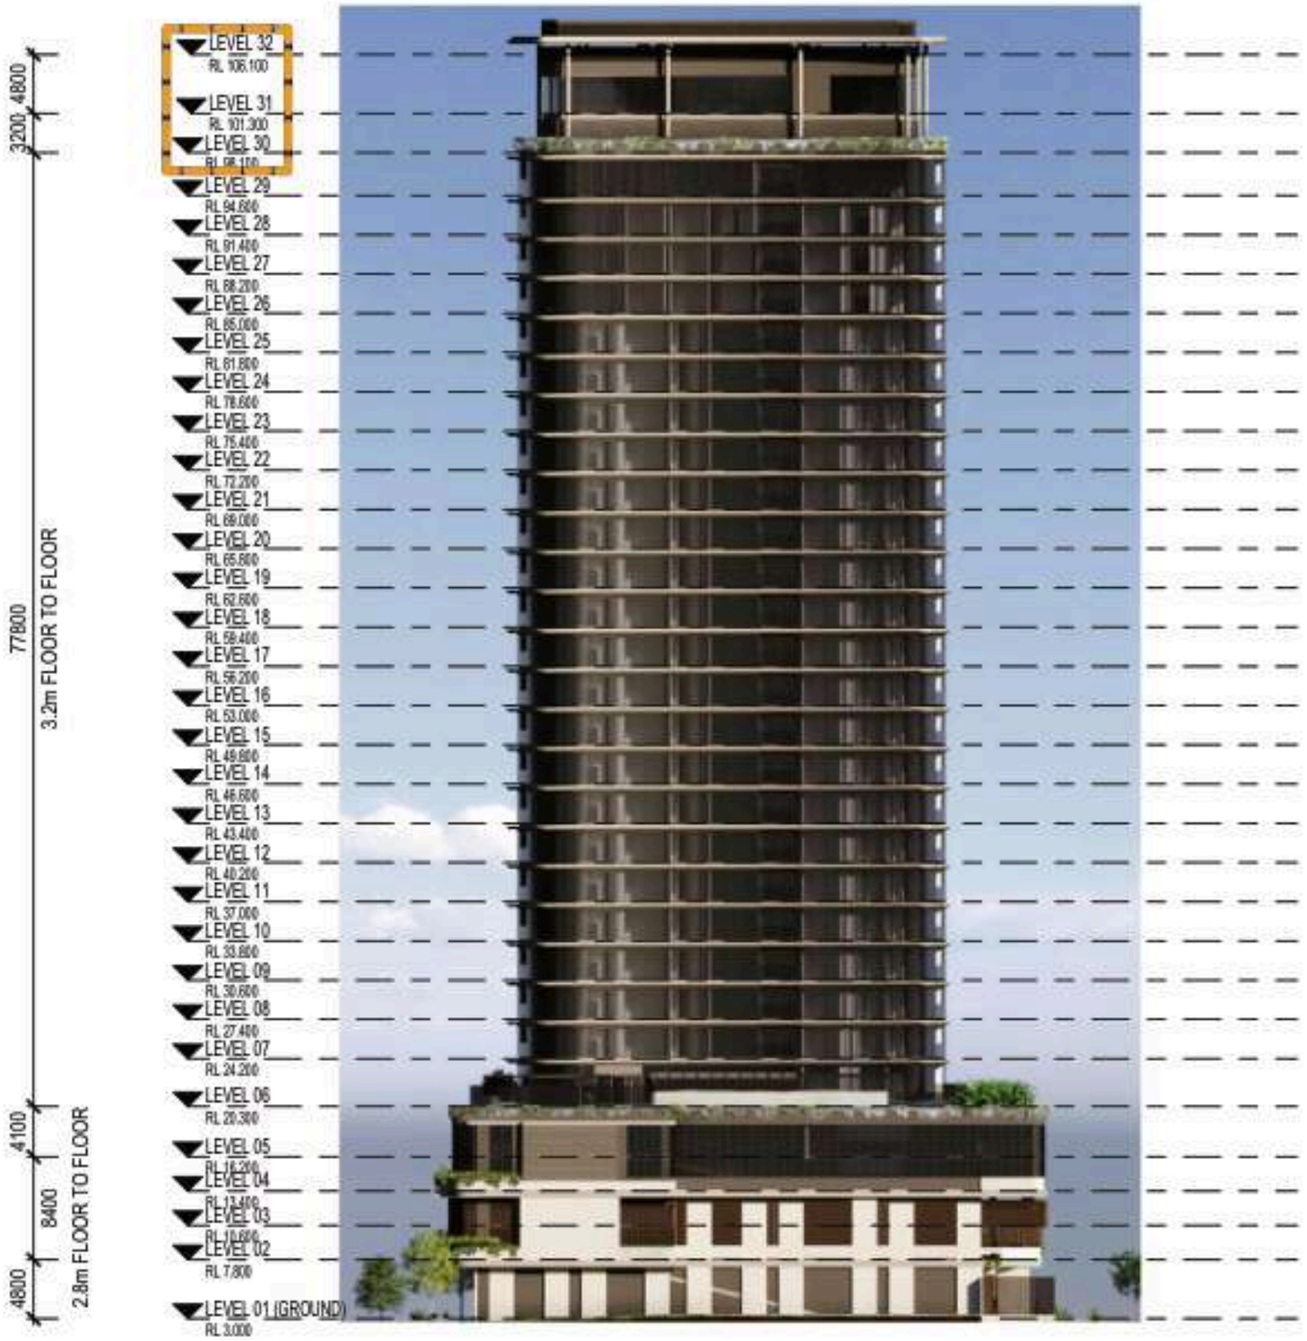

1 **SOUTH ELEVATION**
SCALE: 1 : 500

PLANS AND DOCUMENTS referred to in the DEVELOPMENT APPROVAL

Application No.: MCU/2026/72

Dated: 22 June 2026

Development shall comply with the conditions of approval as detailed in the Decision Notice and Council's Planning Scheme, Local Laws and Planning Policies

	RFI RESPONSE
	ADDITIONAL CHANGES

ISSUE FOR D.A.
NOT FOR CONSTRUCTION

DISCLAIMER:
THESE PLANS ARE INTENDED AS A GUIDE ONLY. THE MEASUREMENTS, DIMENSIONS AND AREAS ARE APPROXIMATE ONLY AND MAY NOT ACCURATELY REPRESENT THE ACTUAL MEASUREMENTS, DIMENSIONS AND AREAS OF THE APARTMENTS OR THE SPACES WITHIN THEM AND ARE SUBJECT TO CHANGE WITHOUT NOTICE. IN ADDITION, LOCATIONS OF UTILITIES MAY VARY DURING CONSTRUCTION AND FITTINGS, FIXTURES AND CHATTELS AS SHOWN ON THESE PLANS ARE FOR ILLUSTRATIVE PURPOSES ONLY.

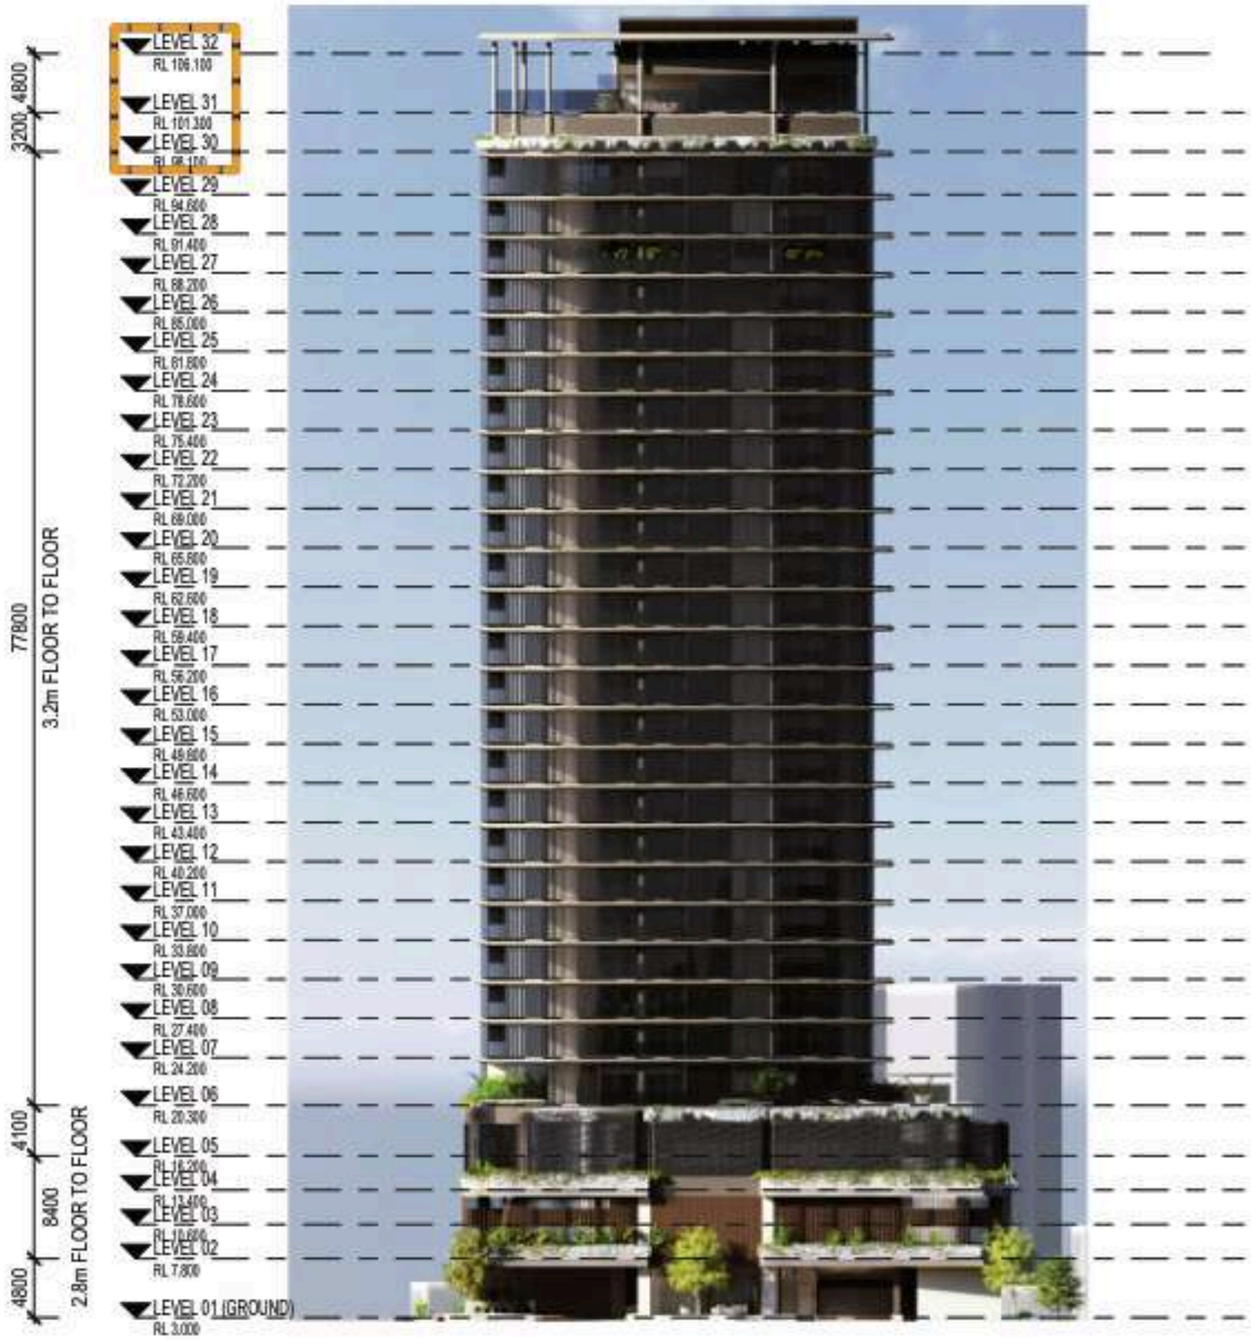

2 **WEST ELEVATION**
SCALE: 1 : 500

PLANS AND DOCUMENTS referred to in the DEVELOPMENT APPROVAL

Application No.: MCU/2026/72

Dated: 22 June 2026

Development shall comply with the conditions of approval as detailed in the Decision Notice and Council's Planning Scheme, Local Laws and Planning Policies

	RFI RESPONSE
	ADDITIONAL CHANGES

ISSUE FOR D.A.
NOT FOR CONSTRUCTION

DISCLAIMER:
THESE PLANS ARE INTENDED AS A GUIDE ONLY. THE MEASUREMENTS, DIMENSIONS AND AREAS ARE APPROXIMATE ONLY AND MAY NOT ACCURATELY REPRESENT THE ACTUAL MEASUREMENTS, DIMENSIONS AND AREAS OF THE APARTMENTS OR THE SPACES WITHIN THEM AND ARE SUBJECT TO CHANGE WITHOUT NOTICE. IN ADDITION, LOCATIONS OF UTILITIES MAY VARY DURING CONSTRUCTION AND FITTINGS, FIXTURES AND CHATTELS AS SHOWN ON THESE PLANS ARE FOR ILLUSTRATIVE PURPOSES ONLY.

© DBI DESIGN PTY LTD

RFI RESPONSE

REQUEST FOR INFORMATION / RFI
APPLICATION NO. MCU/2026/72

PLANS AND DOCUMENTS referred to in the DEVELOPMENT APPROVAL

Application No.: MCU/2026/72

Dated: 22 June 2026

Development shall comply with the conditions of approval as detailed in the Decision Notice and Council's Planning Scheme, Local Laws and Planning Policies

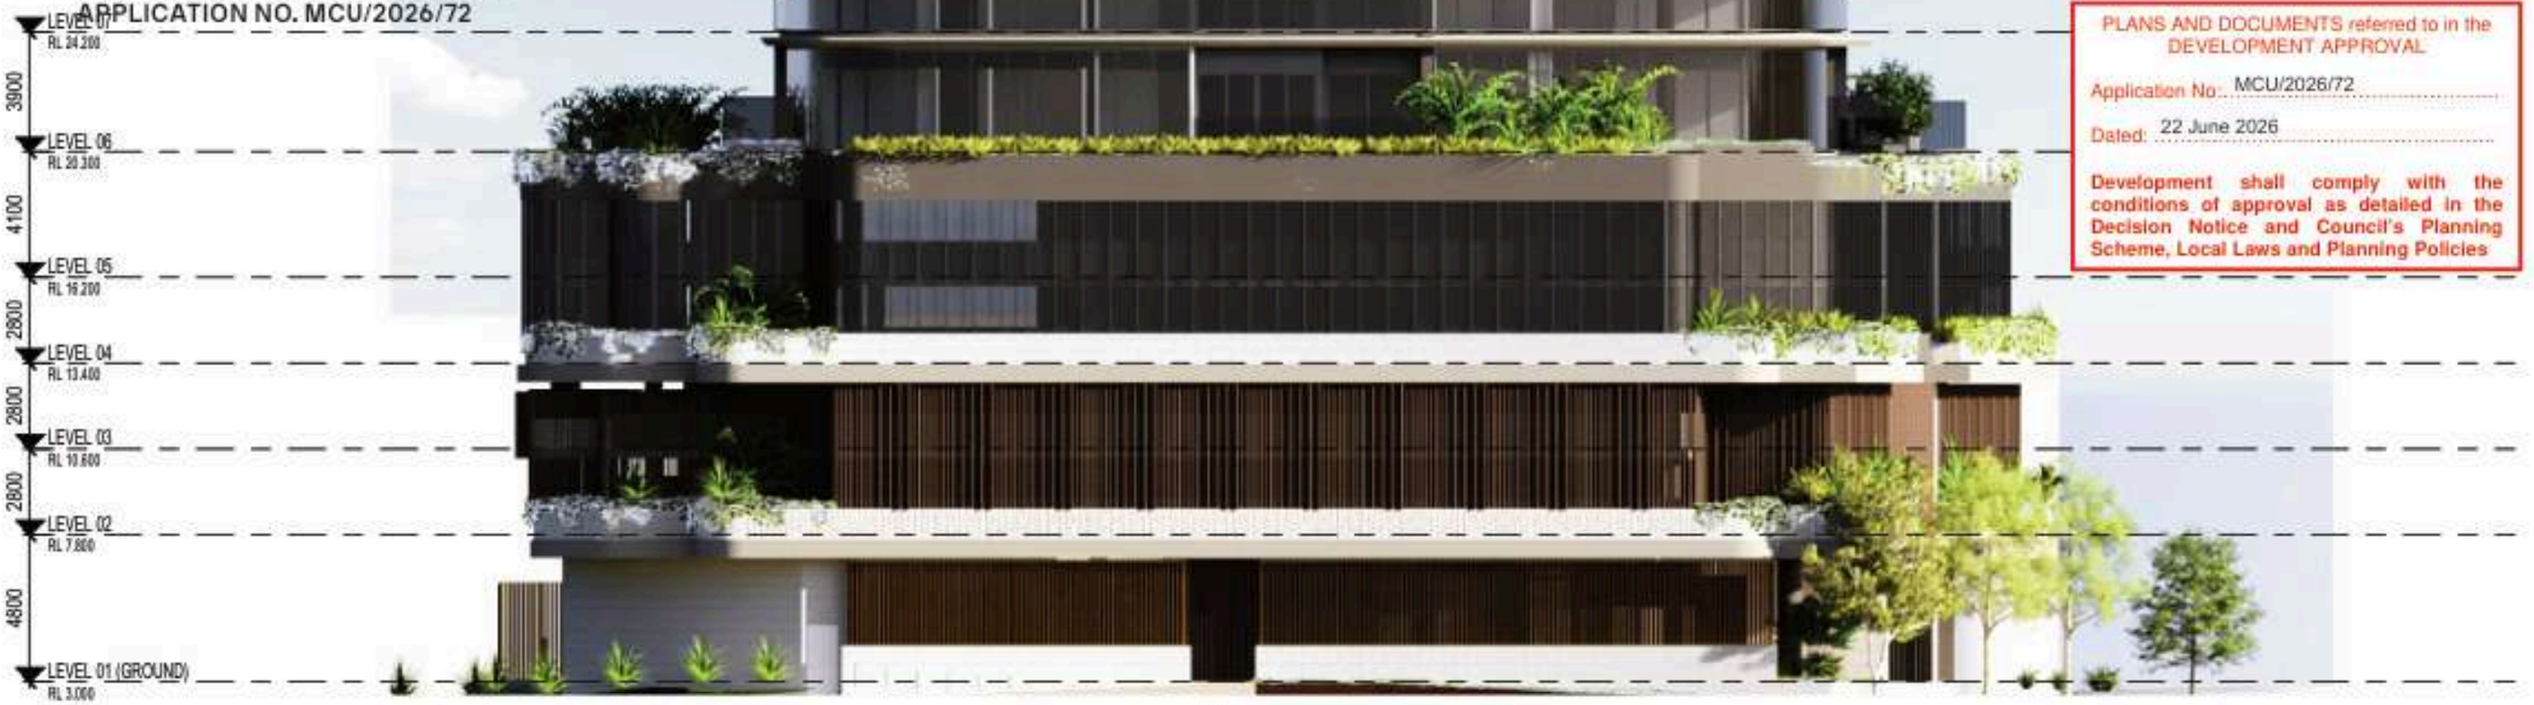

1 **PODIUM ELEVATION - NORTH**

SCALE: 1 : 200

2 **PODIUM ELEVATION - SOUTH**

SCALE: 1 : 200

ISSUE FOR D.A.
NOT FOR CONSTRUCTION

DISCLAIMER:
THESE PLANS ARE INTENDED AS A GUIDE ONLY. THE MEASUREMENTS, DIMENSIONS AND AREAS ARE APPROXIMATE ONLY AND MAY NOT ACCURATELY REPRESENT THE ACTUAL MEASUREMENTS, DIMENSIONS AND AREAS OF THE APARTMENTS OR THE SPACES WITHIN THEM AND ARE SUBJECT TO CHANGE WITHOUT NOTICE. IN ADDITION, LOCATIONS OF UTILITIES MAY VARY DURING CONSTRUCTION AND FITTINGS, FIXTURES AND CHATTELS AS SHOWN ON THESE PLANS ARE FOR ILLUSTRATIVE PURPOSES ONLY.

BUDDS BEACH | **PODIUM ELEVATIONS - NORTH & SOUTH**

CREATED 16/12/25 255120 | AR_DA-3-104 E | 29/04/26

SCALE 1 : 200 @ A3

0 2 4 6

SCALE BAR 1:200

© DBI DESIGN PTY LTD

REQUEST FOR INFORMATION / RFI
APPLICATION NO. MCU/2026/72

2 **PODIUM ELEVATION - EAST**
SCALE: 1 : 200

1 **PODIUM ELEVATION - WEST**
SCALE: 1 : 200

ISSUE FOR D.A.
NOT FOR CONSTRUCTION

DISCLAIMER:
THESE PLANS ARE INTENDED AS A GUIDE ONLY. THE MEASUREMENTS, DIMENSIONS AND AREAS ARE APPROXIMATE ONLY AND MAY NOT ACCURATELY REPRESENT THE ACTUAL MEASUREMENTS, DIMENSIONS AND AREAS OF THE APARTMENTS OR THE SPACES WITHIN THEM AND ARE SUBJECT TO CHANGE WITHOUT NOTICE. IN ADDITION, LOCATIONS OF UTILITIES MAY VARY DURING CONSTRUCTION AND FITTINGS, FIXTURES AND CHATTELS AS SHOWN ON THESE PLANS ARE FOR ILLUSTRATIVE PURPOSES ONLY.

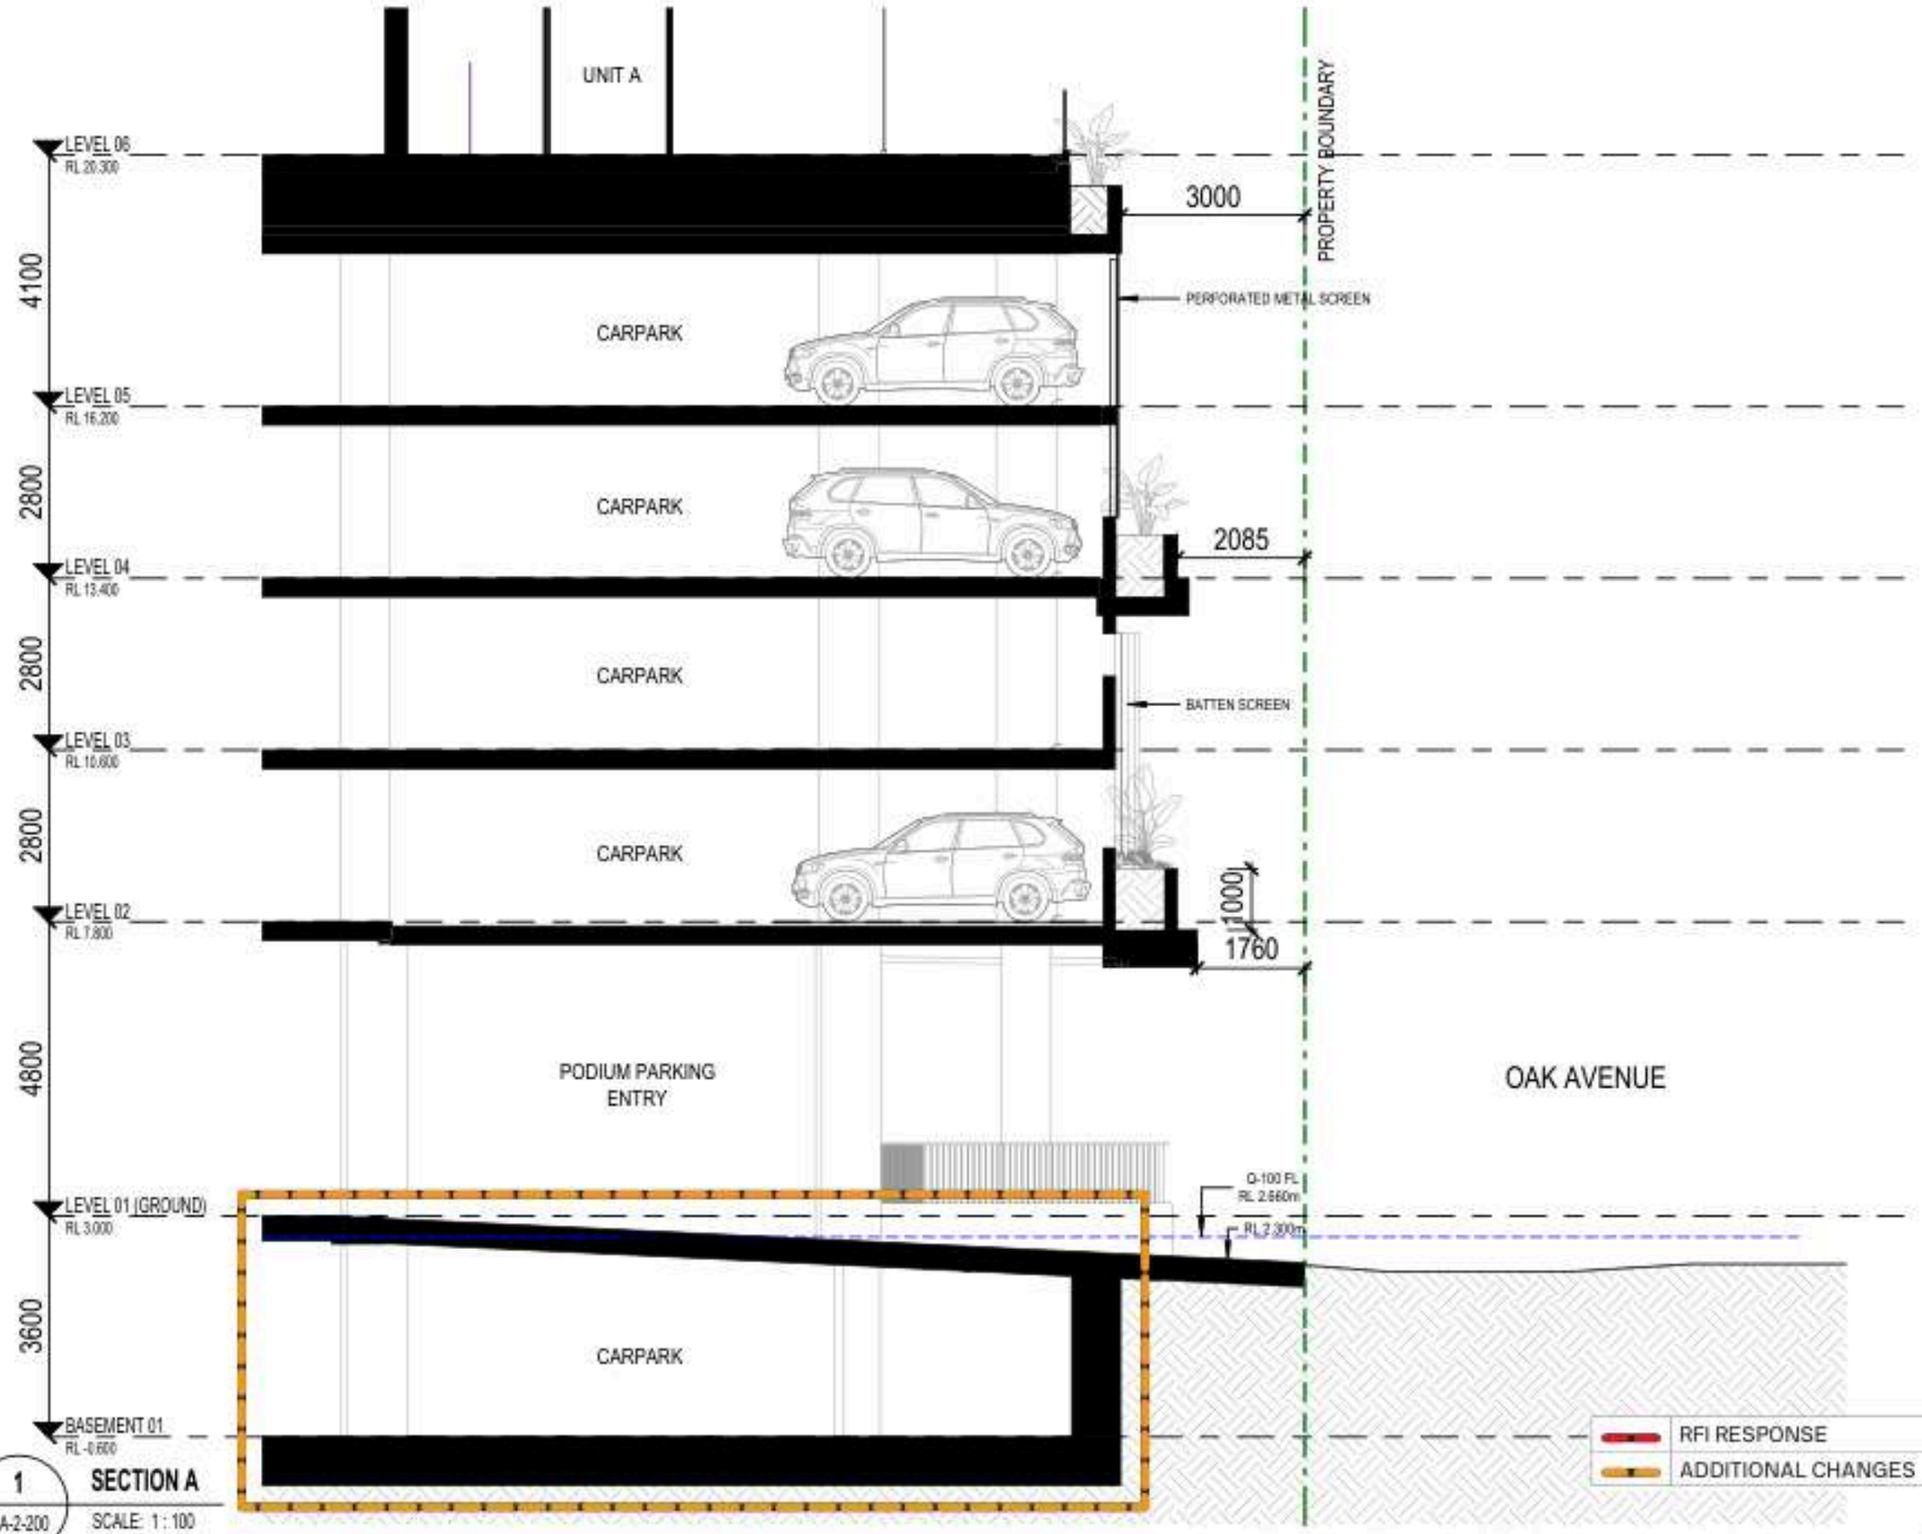

1 / DA-2-200 **SECTION A**
SCALE: 1 : 100

PLANS AND DOCUMENTS referred to in the DEVELOPMENT APPROVAL
Application No: MCU/2026/72
Dated: 22 June 2026
Development shall comply with the conditions of approval as detailed in the Decision Notice and Council's Planning Scheme, Local Laws and Planning Policies

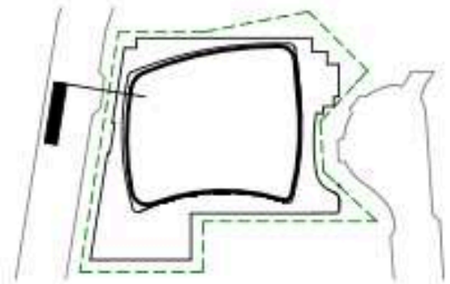

RFI RESPONSE
ADDITIONAL CHANGES

DISCLAIMER:
THESE PLANS ARE INTENDED AS A GUIDE ONLY. THE MEASUREMENTS, DIMENSIONS AND AREAS ARE APPROXIMATE ONLY AND MAY NOT ACCURATELY REPRESENT THE ACTUAL MEASUREMENTS, DIMENSIONS AND AREAS OF THE APARTMENTS OR THE SPACES WITHIN THEM AND ARE SUBJECT TO CHANGE WITHOUT NOTICE. IN ADDITION, LOCATIONS OF UTILITIES MAY VARY DURING CONSTRUCTION AND FITTINGS, FIXTURES AND CHATTELS AS SHOWN ON THESE PLANS ARE FOR ILLUSTRATIVE PURPOSES ONLY.

BUDDS BEACH | PODIUM SECTION A
CREATED 16/12/25 255120 | AR_DA-4-201 D | 17/02/26

SCALE 1 : 100 @ A3
0 1 2 3
SCALE BAR 1:100

© DBI DESIGN PTY LTD

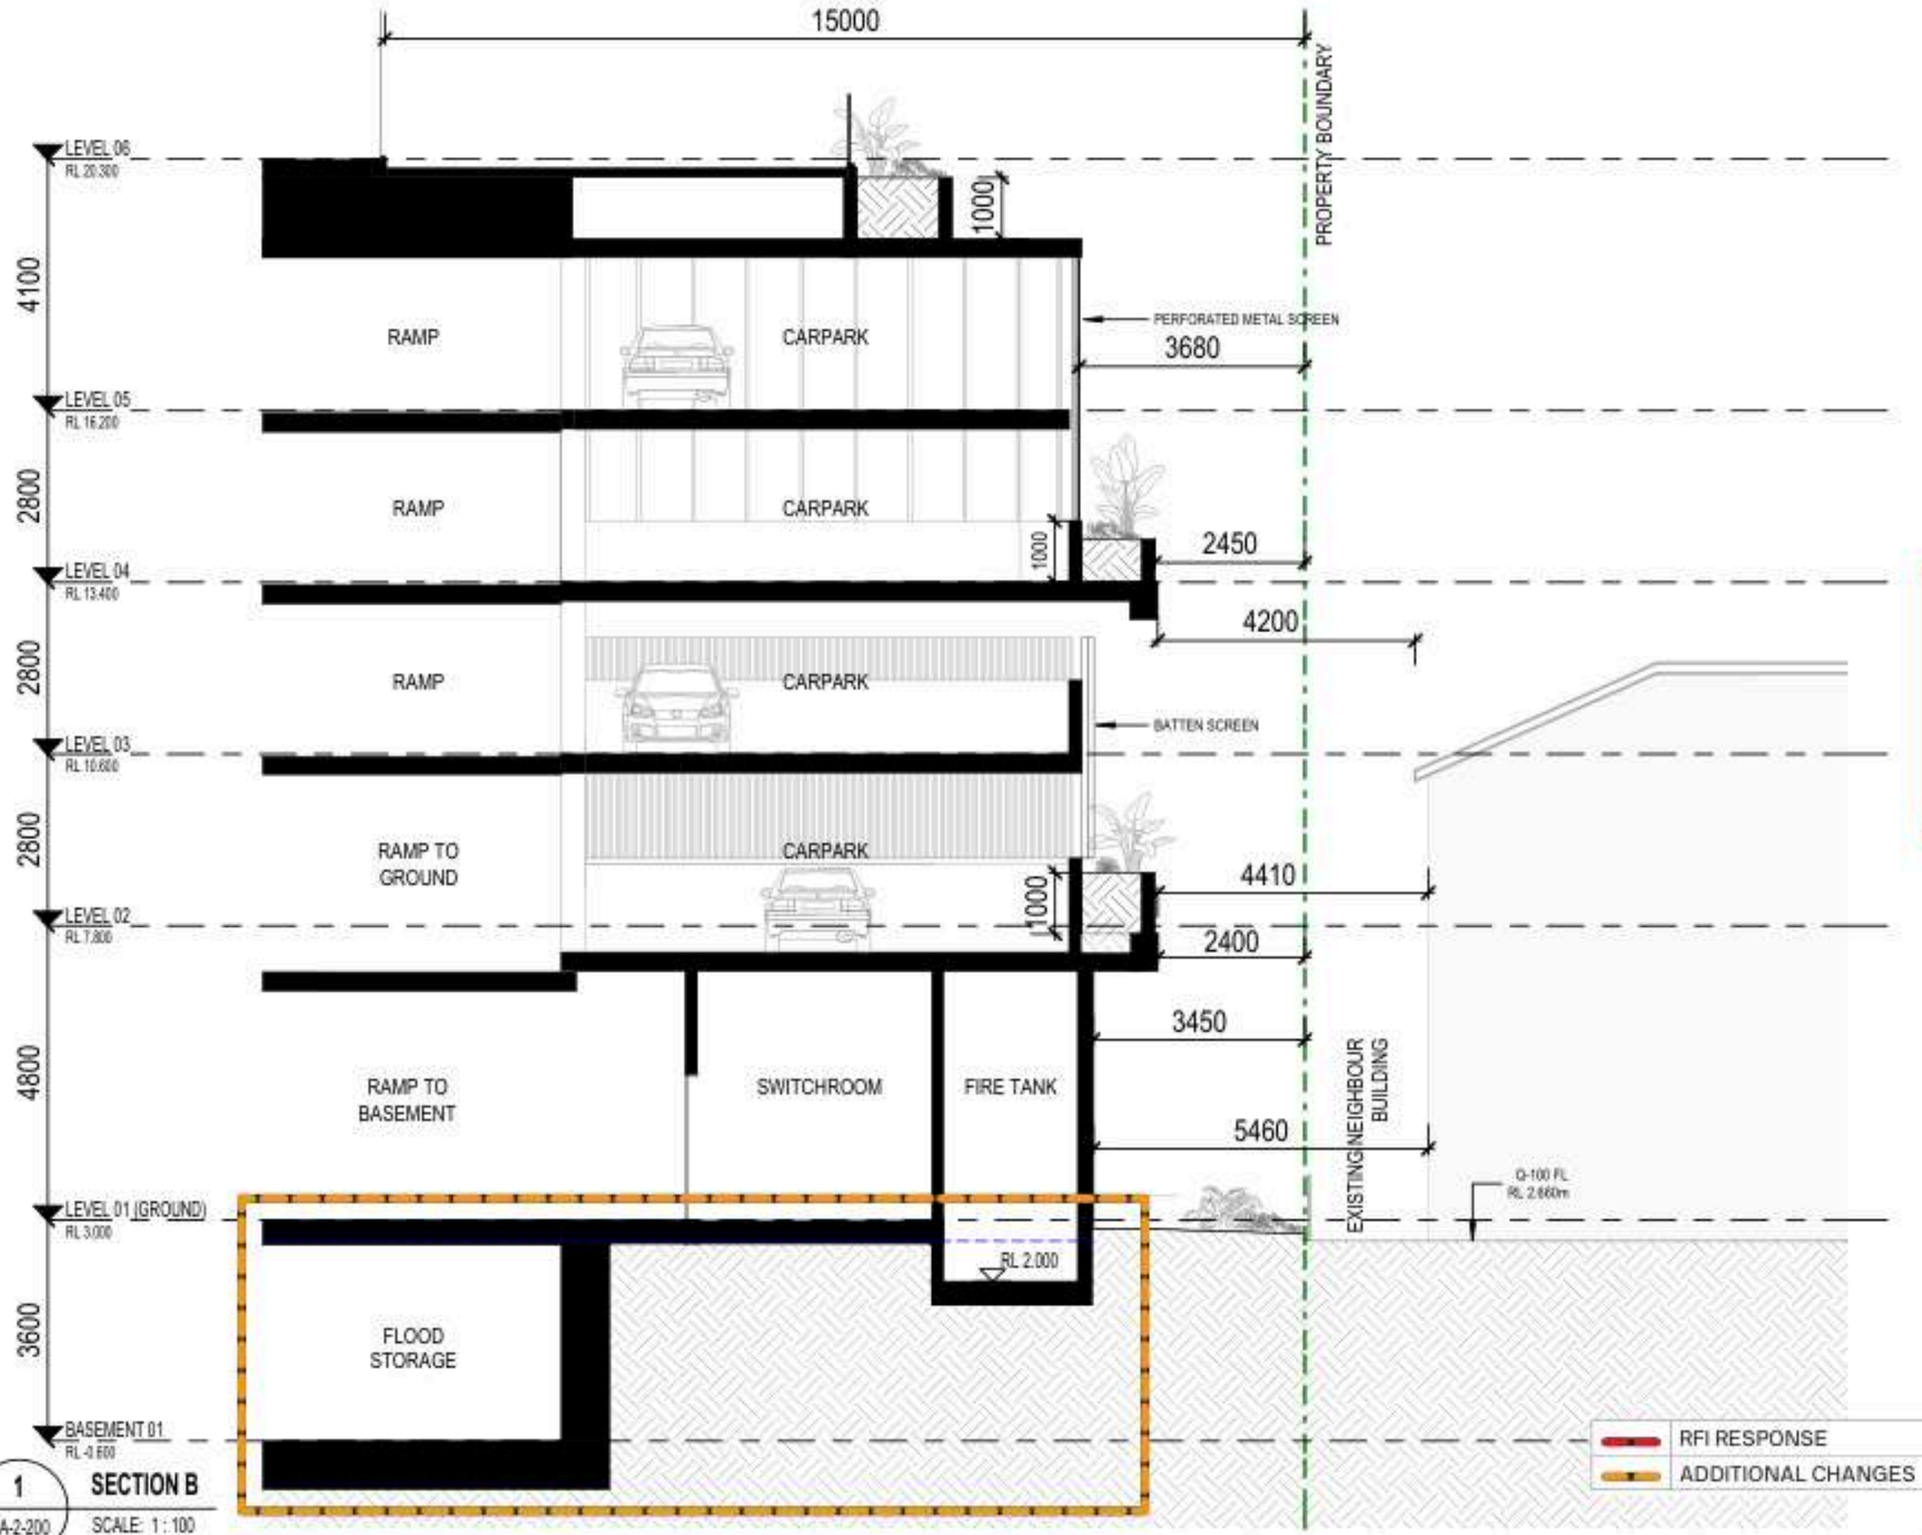

1 DA-2-200 **SECTION B**
SCALE: 1 : 100

PLANS AND DOCUMENTS referred to in the DEVELOPMENT APPROVAL

Application No: MCU/2026/72

Dated: 22 June 2026

Development shall comply with the conditions of approval as detailed in the Decision Notice and Council's Planning Scheme, Local Laws and Planning Policies

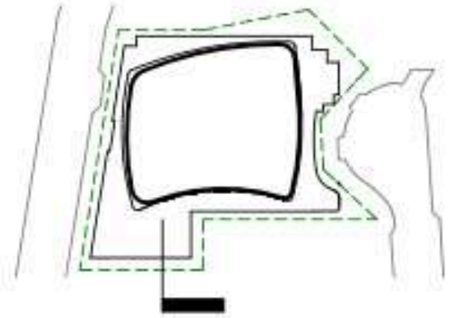

RFI RESPONSE
ADDITIONAL CHANGES

DISCLAIMER:
THESE PLANS ARE INTENDED AS A GUIDE ONLY. THE MEASUREMENTS, DIMENSIONS AND AREAS ARE APPROXIMATE ONLY AND MAY NOT ACCURATELY REPRESENT THE ACTUAL MEASUREMENTS, DIMENSIONS AND AREAS OF THE APARTMENTS OR THE SPACES WITHIN THEM AND ARE SUBJECT TO CHANGE WITHOUT NOTICE. IN ADDITION, LOCATIONS OF UTILITIES MAY VARY DURING CONSTRUCTION AND FITTINGS, FIXTURES AND CHATTELS AS SHOWN ON THESE PLANS ARE FOR ILLUSTRATIVE PURPOSES ONLY

BUDDS BEACH | PODIUM SECTION B

CREATED 16/12/25 255120 | AR_DA-4-202 D | 17/02/26

SCALE 1 : 100 @ A3
0 1 2 3
SCALE BAR 1:100

© DBI DESIGN PTY LTD

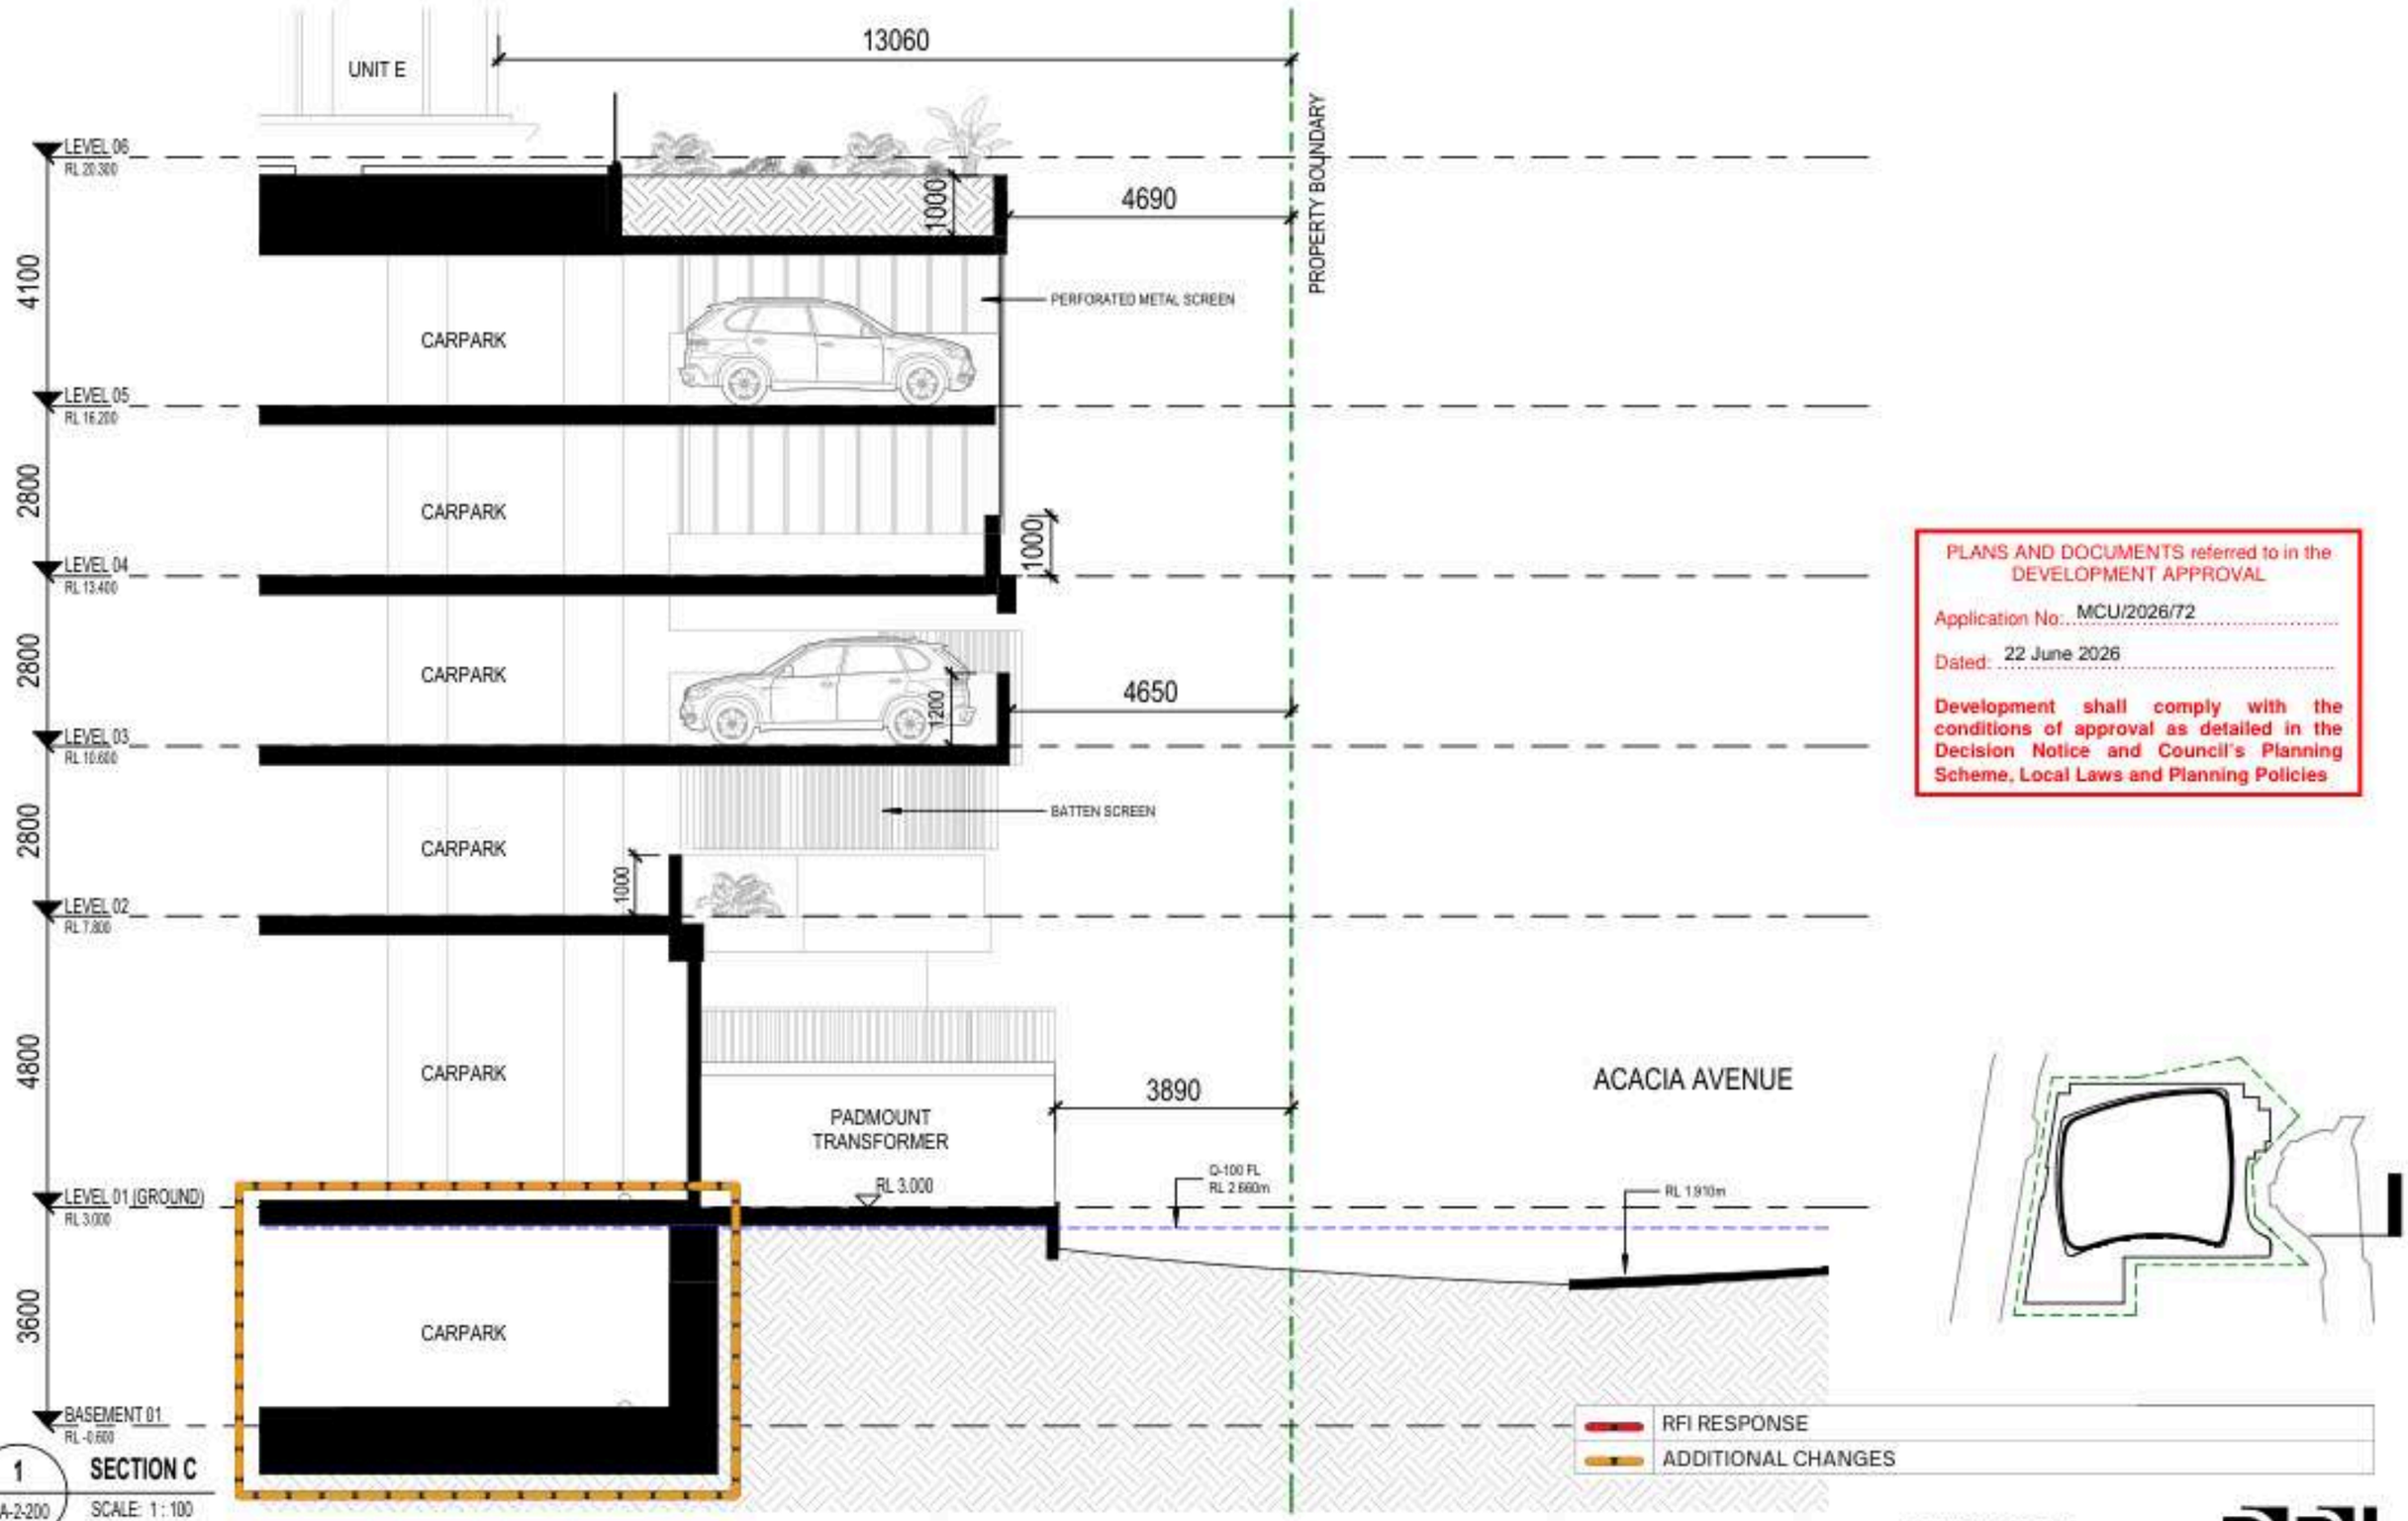

PLANS AND DOCUMENTS referred to in the DEVELOPMENT APPROVAL

Application No: MCU/2026/72

Dated: 22 June 2026

Development shall comply with the conditions of approval as detailed in the Decision Notice and Council's Planning Scheme, Local Laws and Planning Policies

1 / DA-2-200 **SECTION C**

SCALE: 1 : 100

BUDDS BEACH | PODIUM SECTION C

CREATED 16/12/25 255120 | AR_DA-4-203 D | 17/02/26

SCALE 1 : 100 @ A3

SCALE BAR 1:100

DISCLAIMER:
THESE PLANS ARE INTENDED AS A GUIDE ONLY. THE MEASUREMENTS, DIMENSIONS AND AREAS ARE APPROXIMATE ONLY AND MAY NOT ACCURATELY REPRESENT THE ACTUAL MEASUREMENTS, DIMENSIONS AND AREAS OF THE APARTMENTS OR THE SPACES WITHIN THEM AND ARE SUBJECT TO CHANGE WITHOUT NOTICE. IN ADDITION, LOCATIONS OF UTILITIES MAY VARY DURING CONSTRUCTION AND FITTINGS, FIXTURES AND CHATTELS AS SHOWN ON THESE PLANS ARE FOR ILLUSTRATIVE PURPOSES ONLY.

© DBI DESIGN PTY LTD

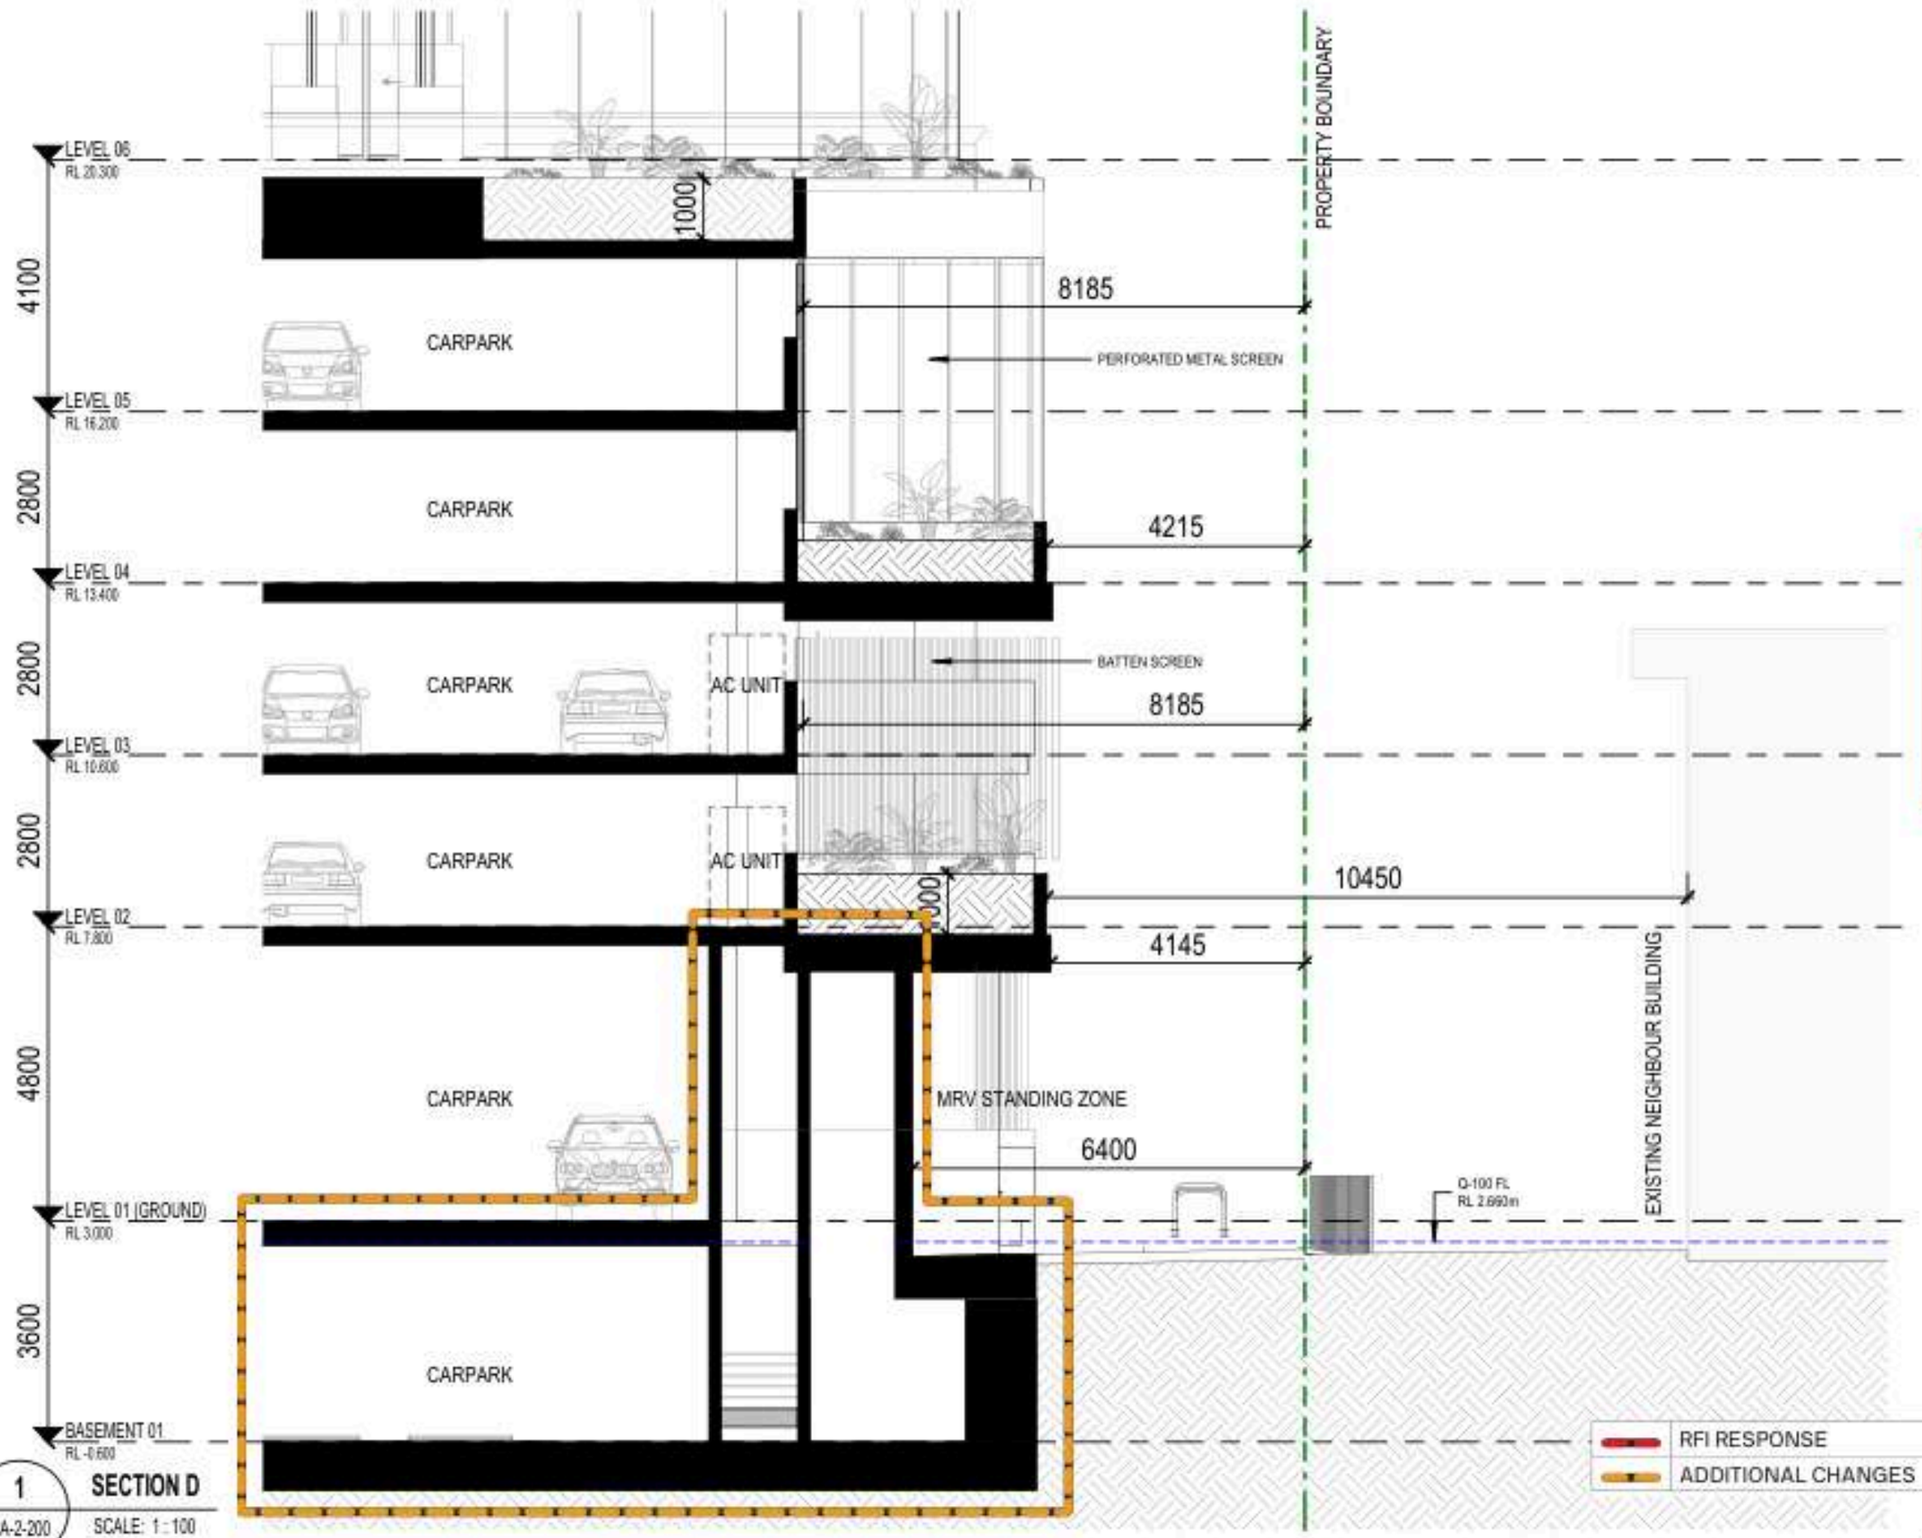

PLANS AND DOCUMENTS referred to in the DEVELOPMENT APPROVAL

Application No: MCU/2026/72

Dated: 22 June 2026

Development shall comply with the conditions of approval as detailed in the Decision Notice and Council's Planning Scheme, Local Laws and Planning Policies

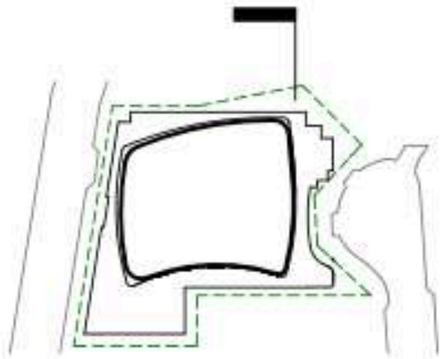

RFI RESPONSE
ADDITIONAL CHANGES

1 / DA-2-200 **SECTION D**
SCALE: 1 : 100

DISCLAIMER:
THESE PLANS ARE INTENDED AS A GUIDE ONLY. THE MEASUREMENTS, DIMENSIONS AND AREAS ARE APPROXIMATE ONLY AND MAY NOT ACCURATELY REPRESENT THE ACTUAL MEASUREMENTS, DIMENSIONS AND AREAS OF THE APARTMENTS OR THE SPACES WITHIN THEM AND ARE SUBJECT TO CHANGE WITHOUT NOTICE. IN ADDITION, LOCATIONS OF UTILITIES MAY VARY DURING CONSTRUCTION AND FITTINGS, FIXTURES AND CHATTELS AS SHOWN ON THESE PLANS ARE FOR ILLUSTRATIVE PURPOSES ONLY

BUDDS BEACH | PODIUM SECTION D

CREATED 16/12/25 255120 | AR_DA-4-204 D | 17/02/26

SCALE 1 : 100 @ A3
0 1 2 3
SCALE BAR 1:100

© DBI DESIGN PTY LTD

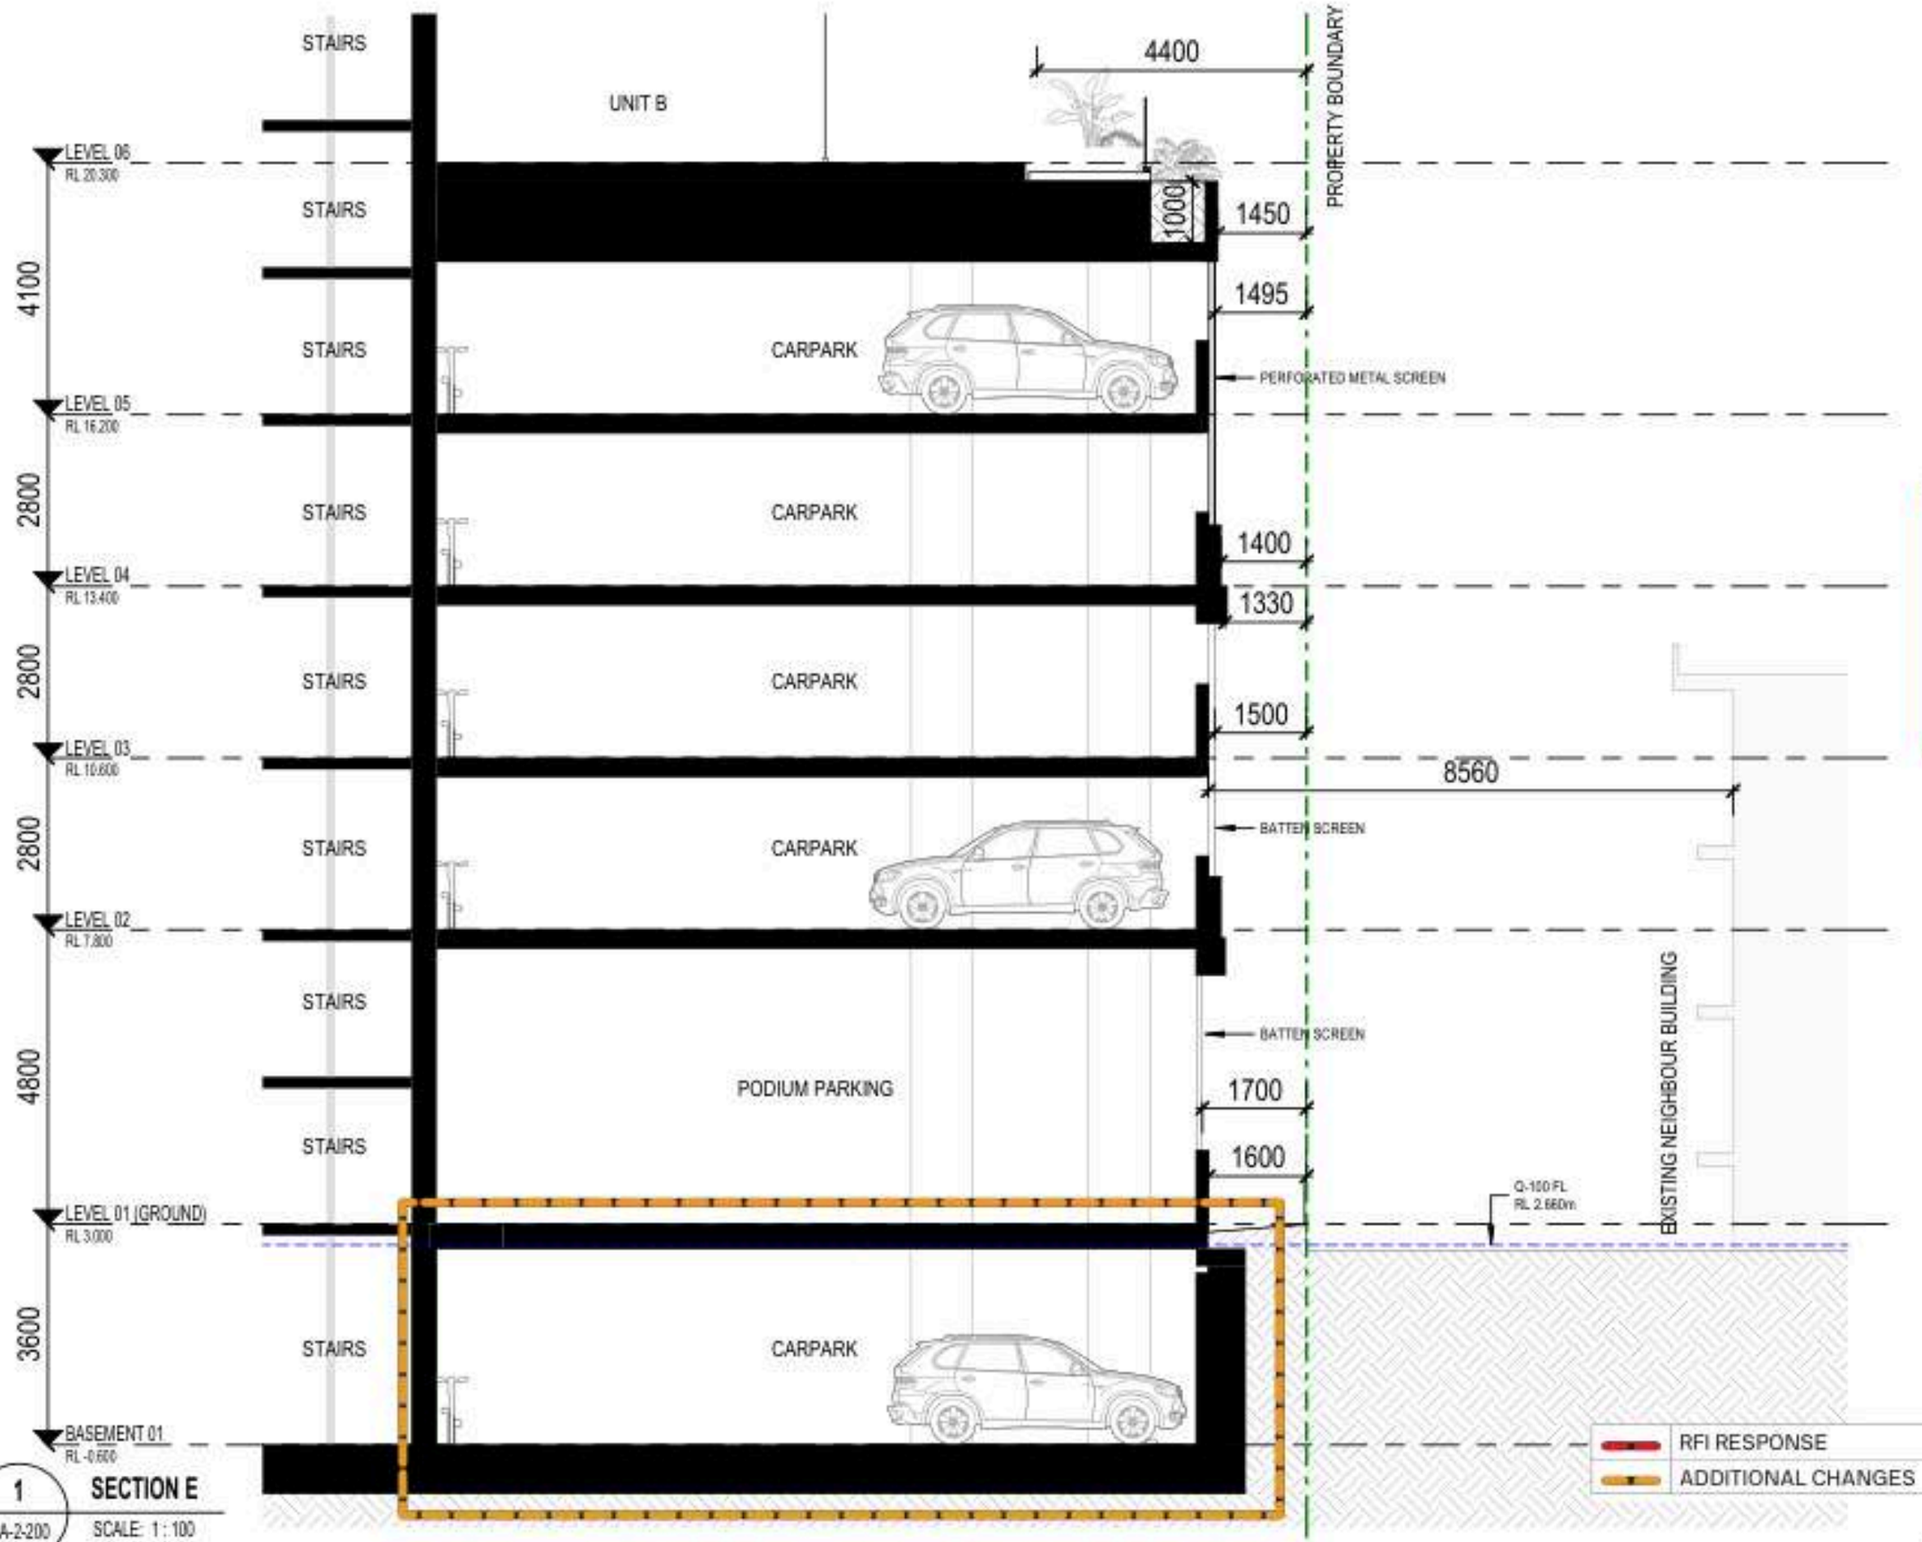

1 DA-2-200 **SECTION E**
SCALE: 1 : 100

PLANS AND DOCUMENTS referred to in the DEVELOPMENT APPROVAL

Application No: MCU/2026/72

Dated: 22 June 2026

Development shall comply with the conditions of approval as detailed in the Decision Notice and Council's Planning Scheme, Local Laws and Planning Policies

RFI RESPONSE
ADDITIONAL CHANGES

DISCLAIMER:
THESE PLANS ARE INTENDED AS A GUIDE ONLY. THE MEASUREMENTS, DIMENSIONS AND AREAS ARE APPROXIMATE ONLY AND MAY NOT ACCURATELY REPRESENT THE ACTUAL MEASUREMENTS, DIMENSIONS AND AREAS OF THE APARTMENTS OR THE SPACES WITHIN THEM AND ARE SUBJECT TO CHANGE WITHOUT NOTICE. IN ADDITION, LOCATIONS OF UTILITIES MAY VARY DURING CONSTRUCTION AND FITTINGS, FIXTURES AND CHATTELS AS SHOWN ON THESE PLANS ARE FOR ILLUSTRATIVE PURPOSES ONLY

BUDDS BEACH | PODIUM SECTION E

CREATED 16/12/25 255120 | AR_DA-4-205 D | 17/02/26

SCALE 1 : 100 @ A3

0 1 2 3
SCALE BAR 1:100

© DBI DESIGN PTY LTD

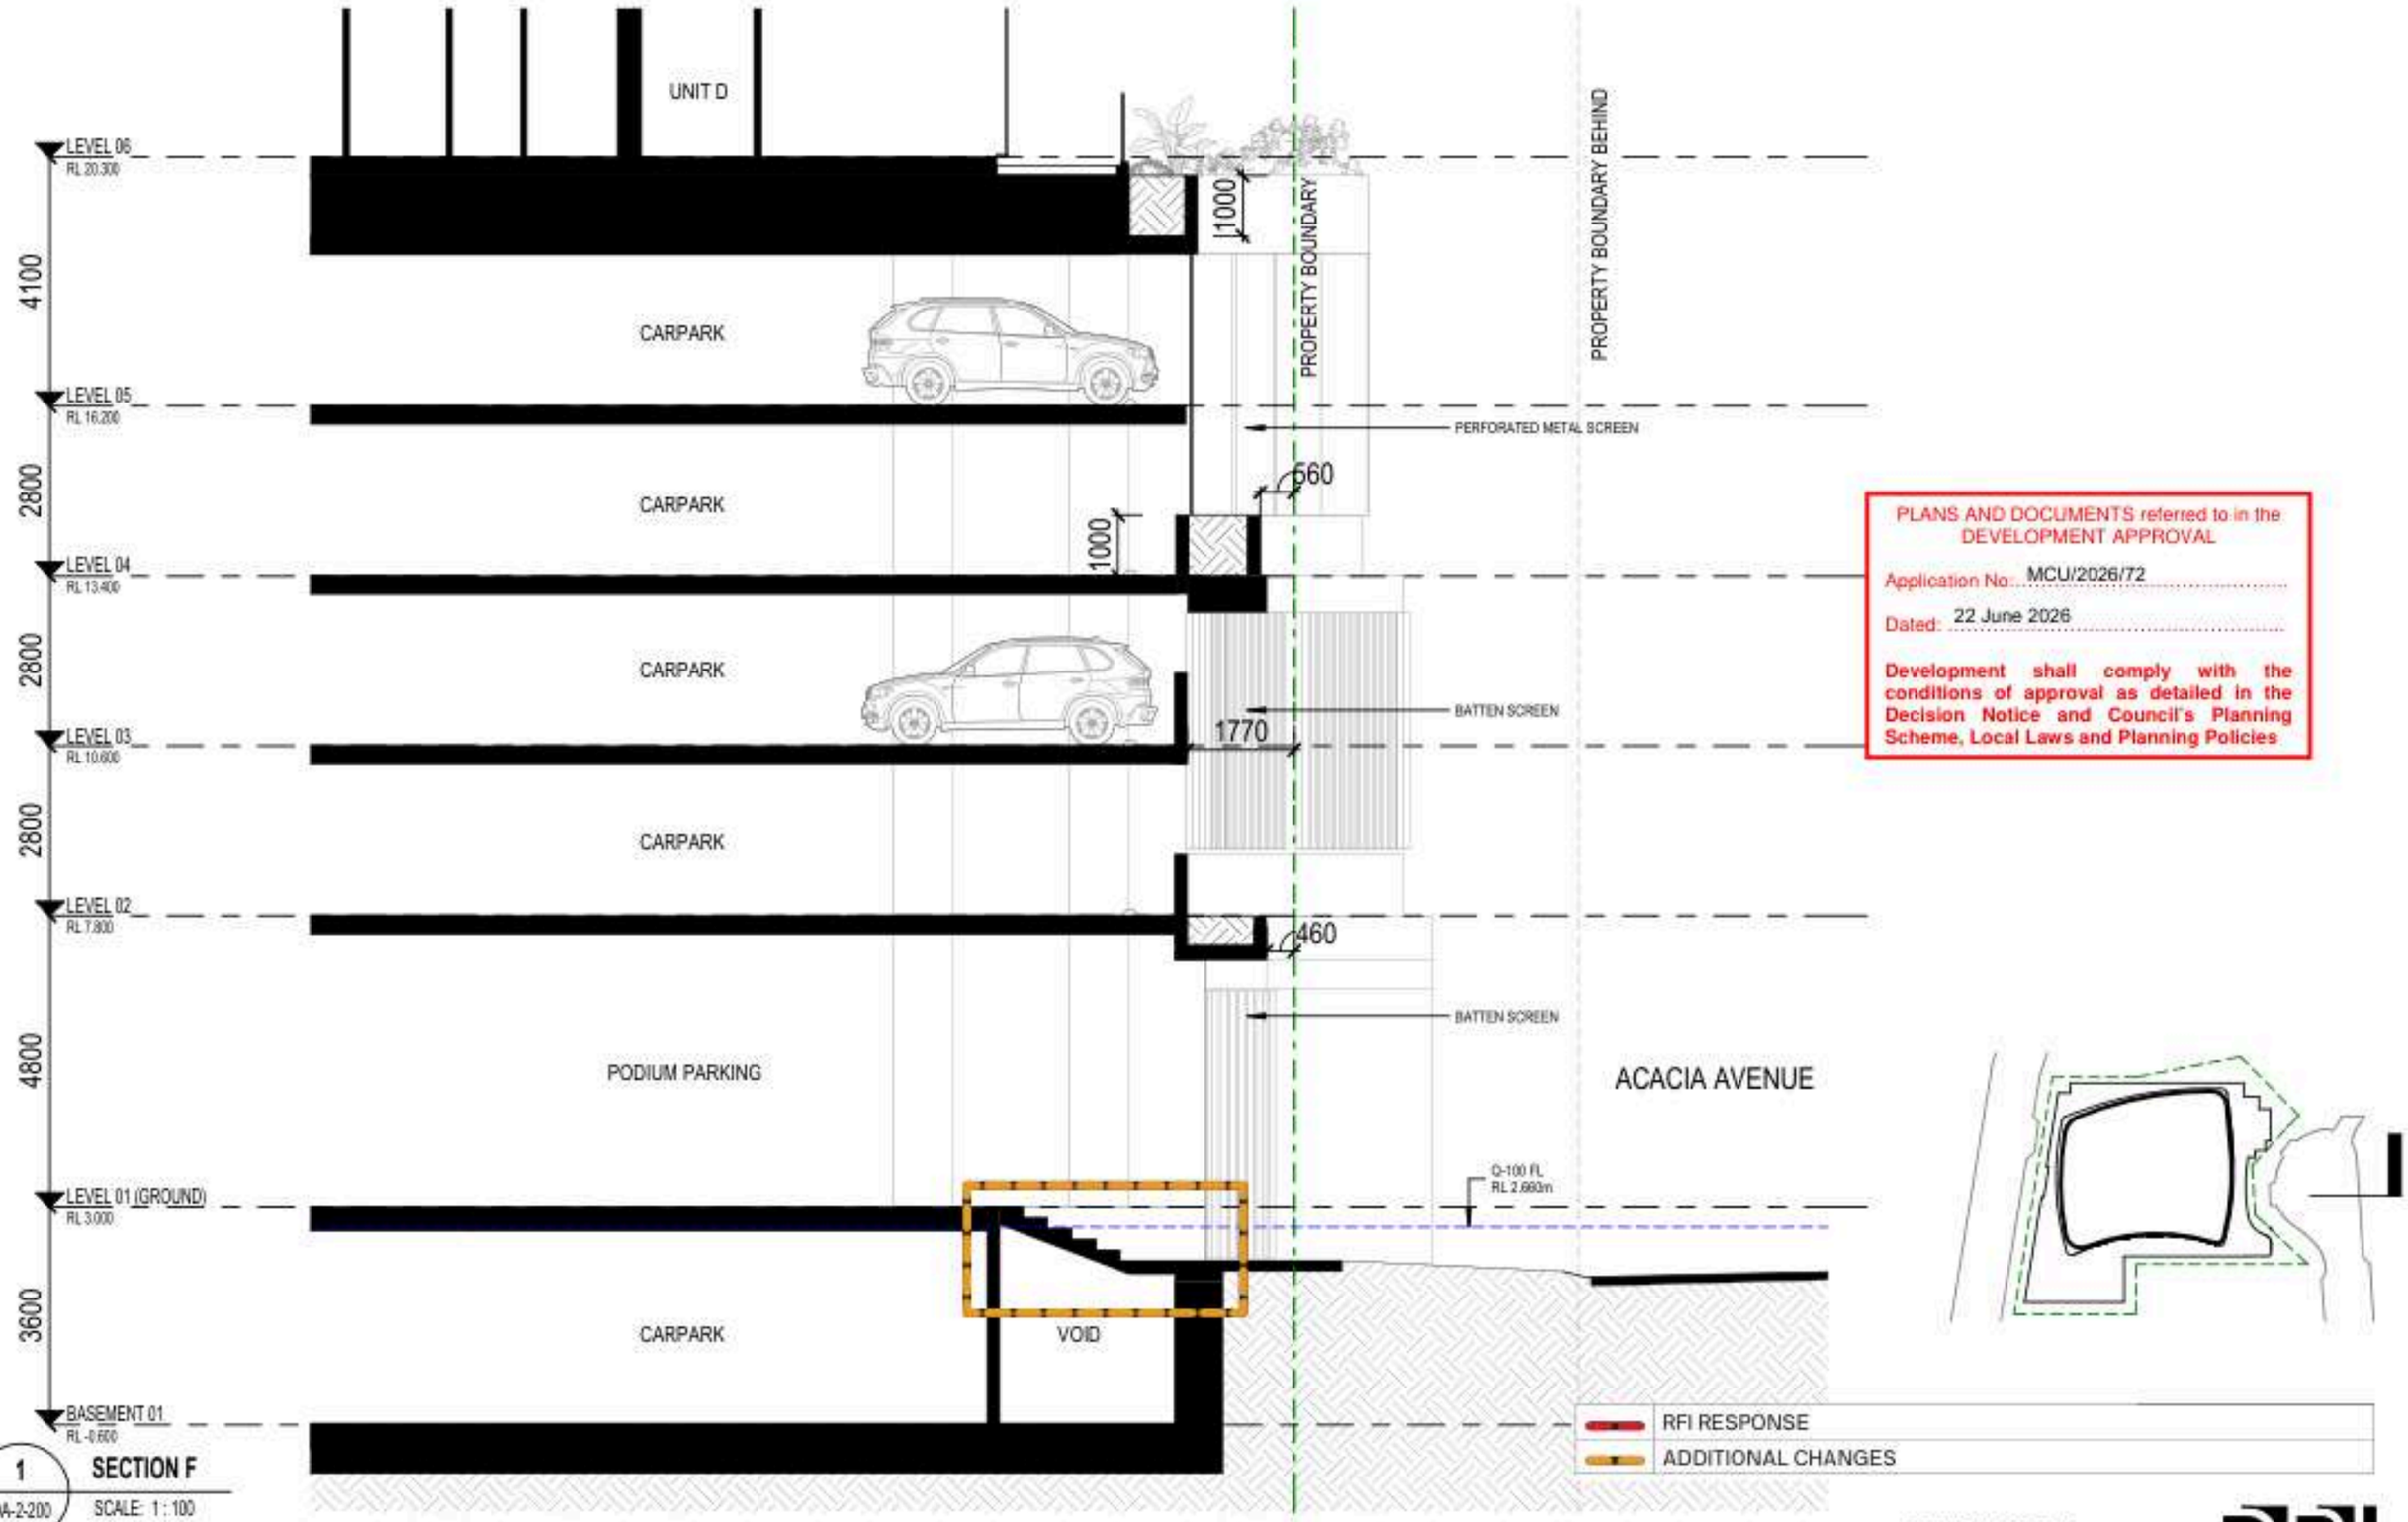

PLANS AND DOCUMENTS referred to in the DEVELOPMENT APPROVAL

Application No.: MCU/2026/72

Dated: 22 June 2026

Development shall comply with the conditions of approval as detailed in the Decision Notice and Council's Planning Scheme, Local Laws and Planning Policies

1 / DA-2-200 **SECTION F**

SCALE: 1 : 100

SCALE 1 : 100 @ A3

SCALE BAR 1:100

DISCLAIMER:
THESE PLANS ARE INTENDED AS A GUIDE ONLY. THE MEASUREMENTS, DIMENSIONS AND AREAS ARE APPROXIMATE ONLY AND MAY NOT ACCURATELY REPRESENT THE ACTUAL MEASUREMENTS, DIMENSIONS AND AREAS OF THE APARTMENTS OR THE SPACES WITHIN THEM AND ARE SUBJECT TO CHANGE WITHOUT NOTICE. IN ADDITION, LOCATIONS OF UTILITIES MAY VARY DURING CONSTRUCTION AND FITTINGS, FIXTURES AND CHATTELS AS SHOWN ON THESE PLANS ARE FOR ILLUSTRATIVE PURPOSES ONLY

BUDDS BEACH | PODIUM SECTION F

CREATED 16/12/25 255120 | AR_DA-4-206 D | 17/02/26

© DBI DESIGN PTY LTD

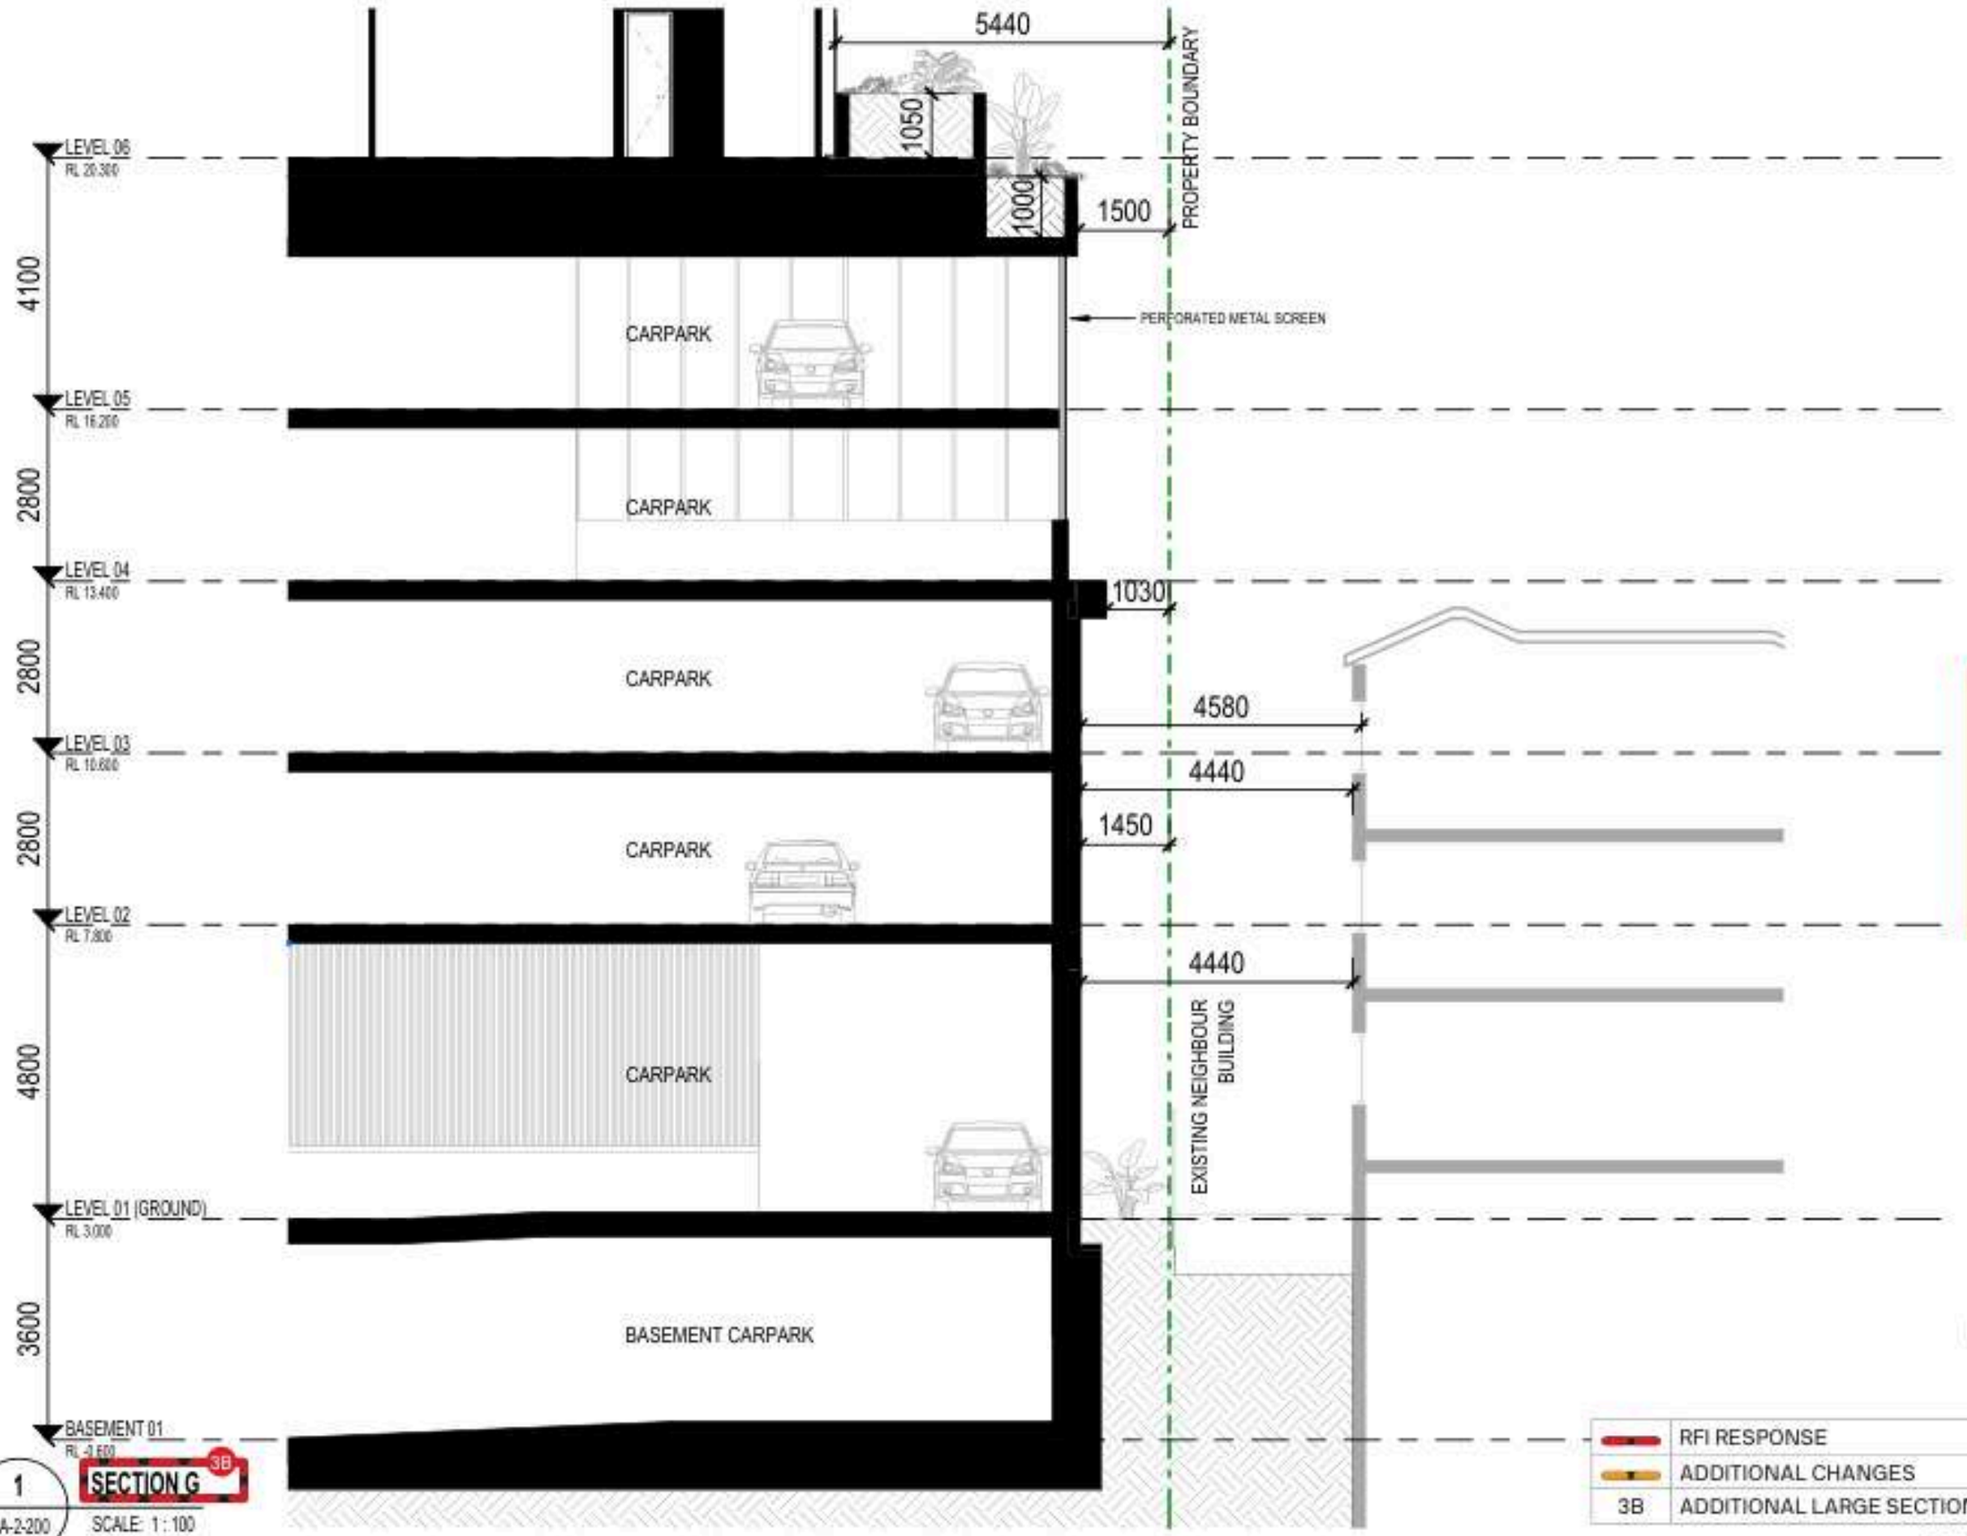

1 / DA-2-200 — SECTION G 3B — SCALE: 1 : 100

PLANS AND DOCUMENTS referred to in the DEVELOPMENT APPROVAL

Application No: MCU/2026/72

Dated: 22 June 2026

Development shall comply with the conditions of approval as detailed in the Decision Notice and Council's Planning Scheme, Local Laws and Planning Policies

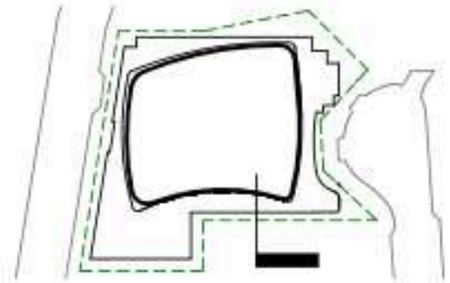

	RFI RESPONSE
	ADDITIONAL CHANGES
3B	ADDITIONAL LARGE SECTION THROUGH SOUTH BOUNDARY

DISCLAIMER:
THESE PLANS ARE INTENDED AS A GUIDE ONLY. THE MEASUREMENTS, DIMENSIONS AND AREAS ARE APPROXIMATE ONLY AND MAY NOT ACCURATELY REPRESENT THE ACTUAL MEASUREMENTS, DIMENSIONS AND AREAS OF THE APARTMENTS OR THE SPACES WITHIN THEM AND ARE SUBJECT TO CHANGE WITHOUT NOTICE. IN ADDITION, LOCATIONS OF UTILITIES MAY VARY DURING CONSTRUCTION AND FITTINGS, FIXTURES AND CHATTELS AS SHOWN ON THESE PLANS ARE FOR ILLUSTRATIVE PURPOSES ONLY.

BUDDS BEACH | PODIUM SECTION G

CREATED 16/12/25 255120 | AR_DA-4-207 A | 10/03/26

SCALE 1 : 100 @ A3

0 1 2 3

SCALE BAR 1:100

© DBI DESIGN PTY LTD

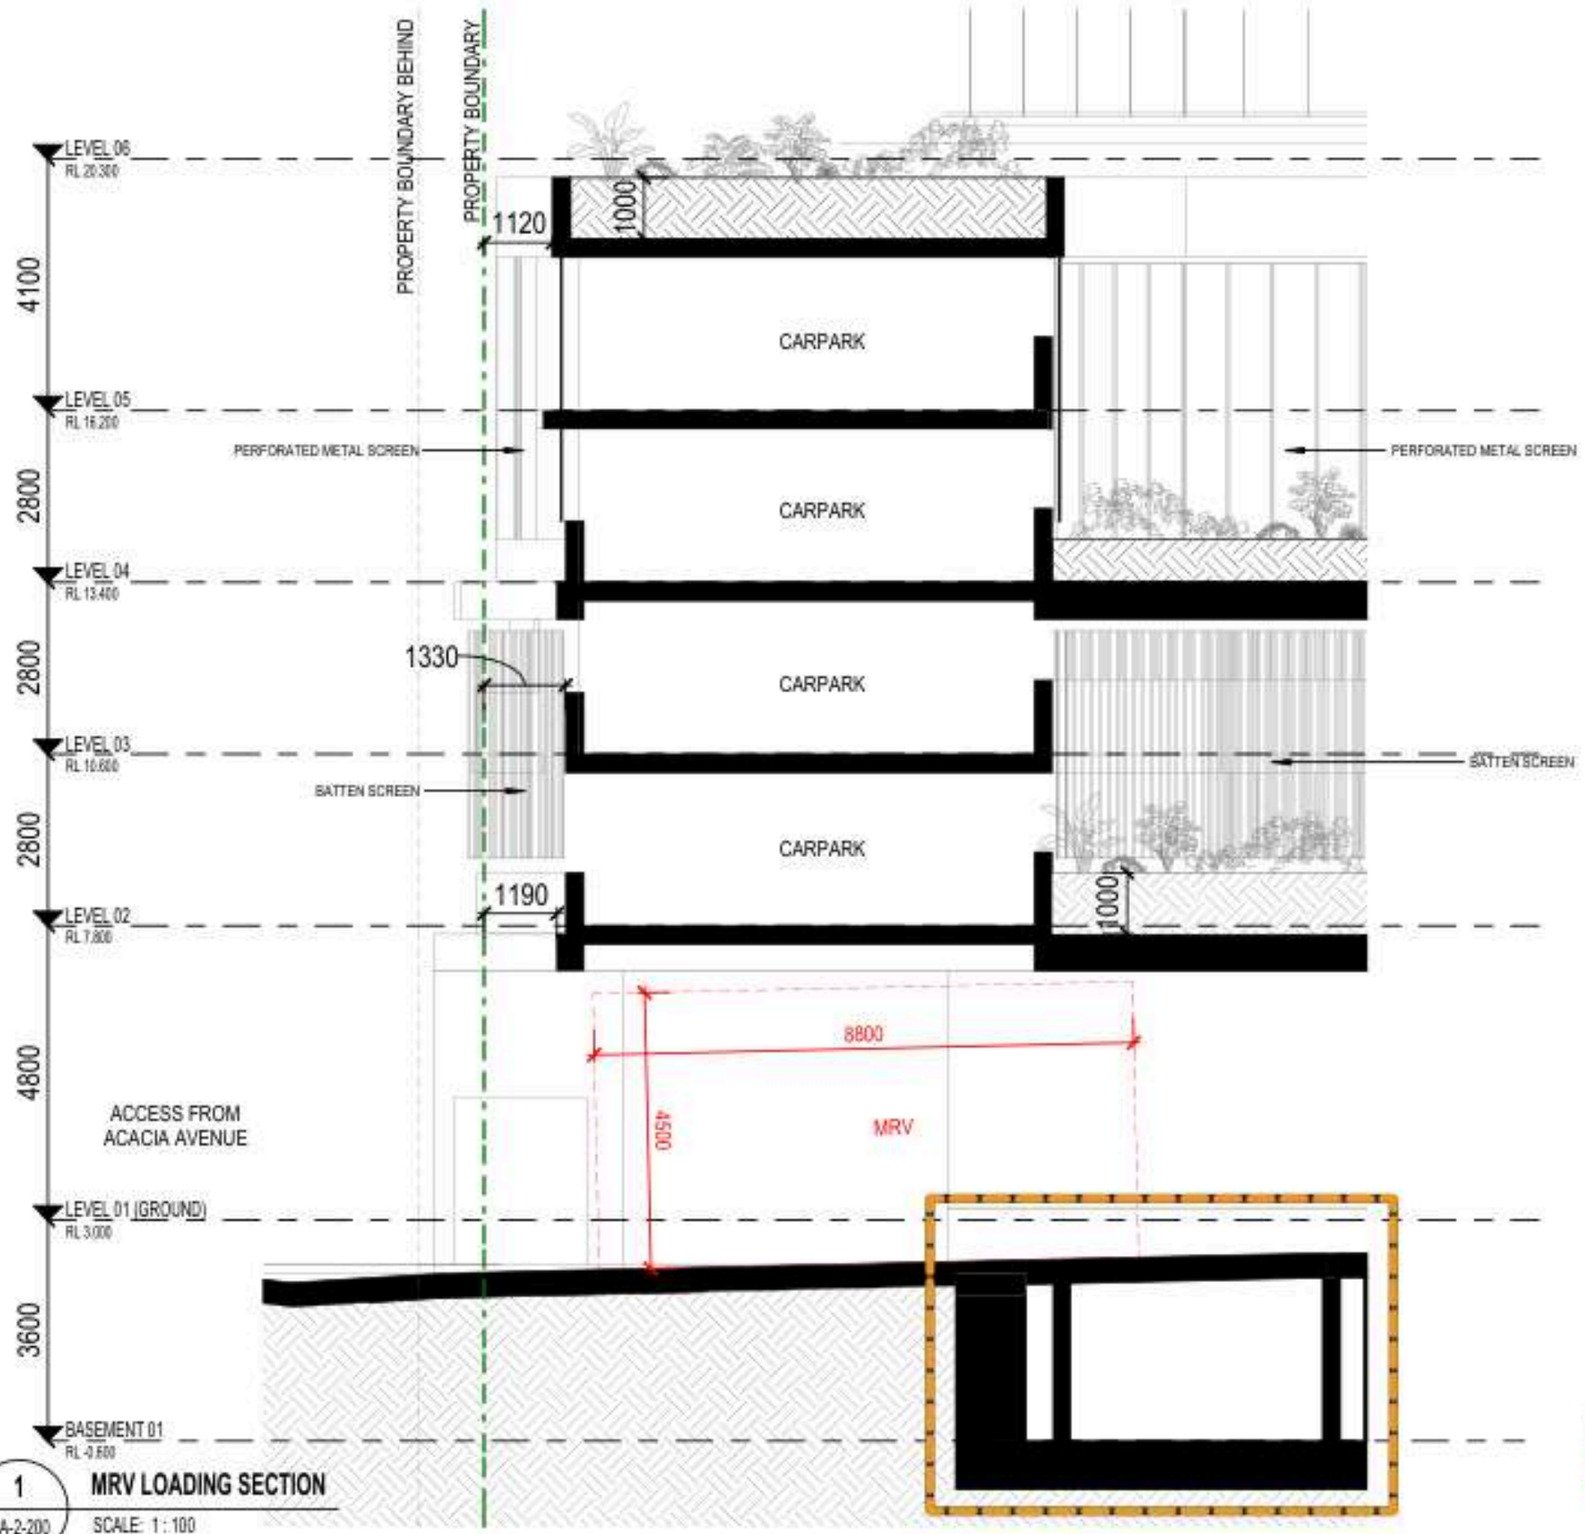

1 DA-2-200 **MRV LOADING SECTION**
SCALE: 1 : 100

PLANS AND DOCUMENTS referred to in the DEVELOPMENT APPROVAL

Application No.: MCU/2026/72

Dated: 22 June 2026

Development shall comply with the conditions of approval as detailed in the Decision Notice and Council's Planning Scheme, Local Laws and Planning Policies

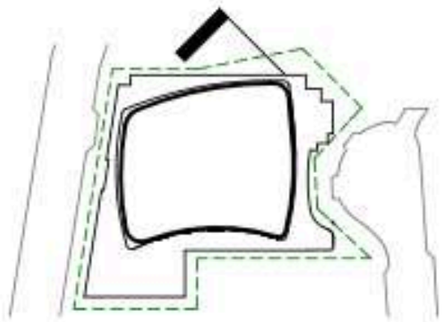

	RFI RESPONSE
	ADDITIONAL CHANGES

DISCLAIMER:
THESE PLANS ARE INTENDED AS A GUIDE ONLY. THE MEASUREMENTS, DIMENSIONS AND AREAS ARE APPROXIMATE ONLY AND MAY NOT ACCURATELY REPRESENT THE ACTUAL MEASUREMENTS, DIMENSIONS AND AREAS OF THE APARTMENTS OR THE SPACES WITHIN THEM AND ARE SUBJECT TO CHANGE WITHOUT NOTICE. IN ADDITION, LOCATIONS OF UTILITIES MAY VARY DURING CONSTRUCTION AND FITTINGS, FIXTURES AND CHATTELS AS SHOWN ON THESE PLANS ARE FOR ILLUSTRATIVE PURPOSES ONLY.

BUDDS BEACH | MRV LOADING SECTION

CREATED 16/12/25 255120 | AR_DA-4-208 D | 17/02/26

SCALE 1 : 100 @ A3

SCALE BAR 1:100

© DBI DESIGN PTY LTD

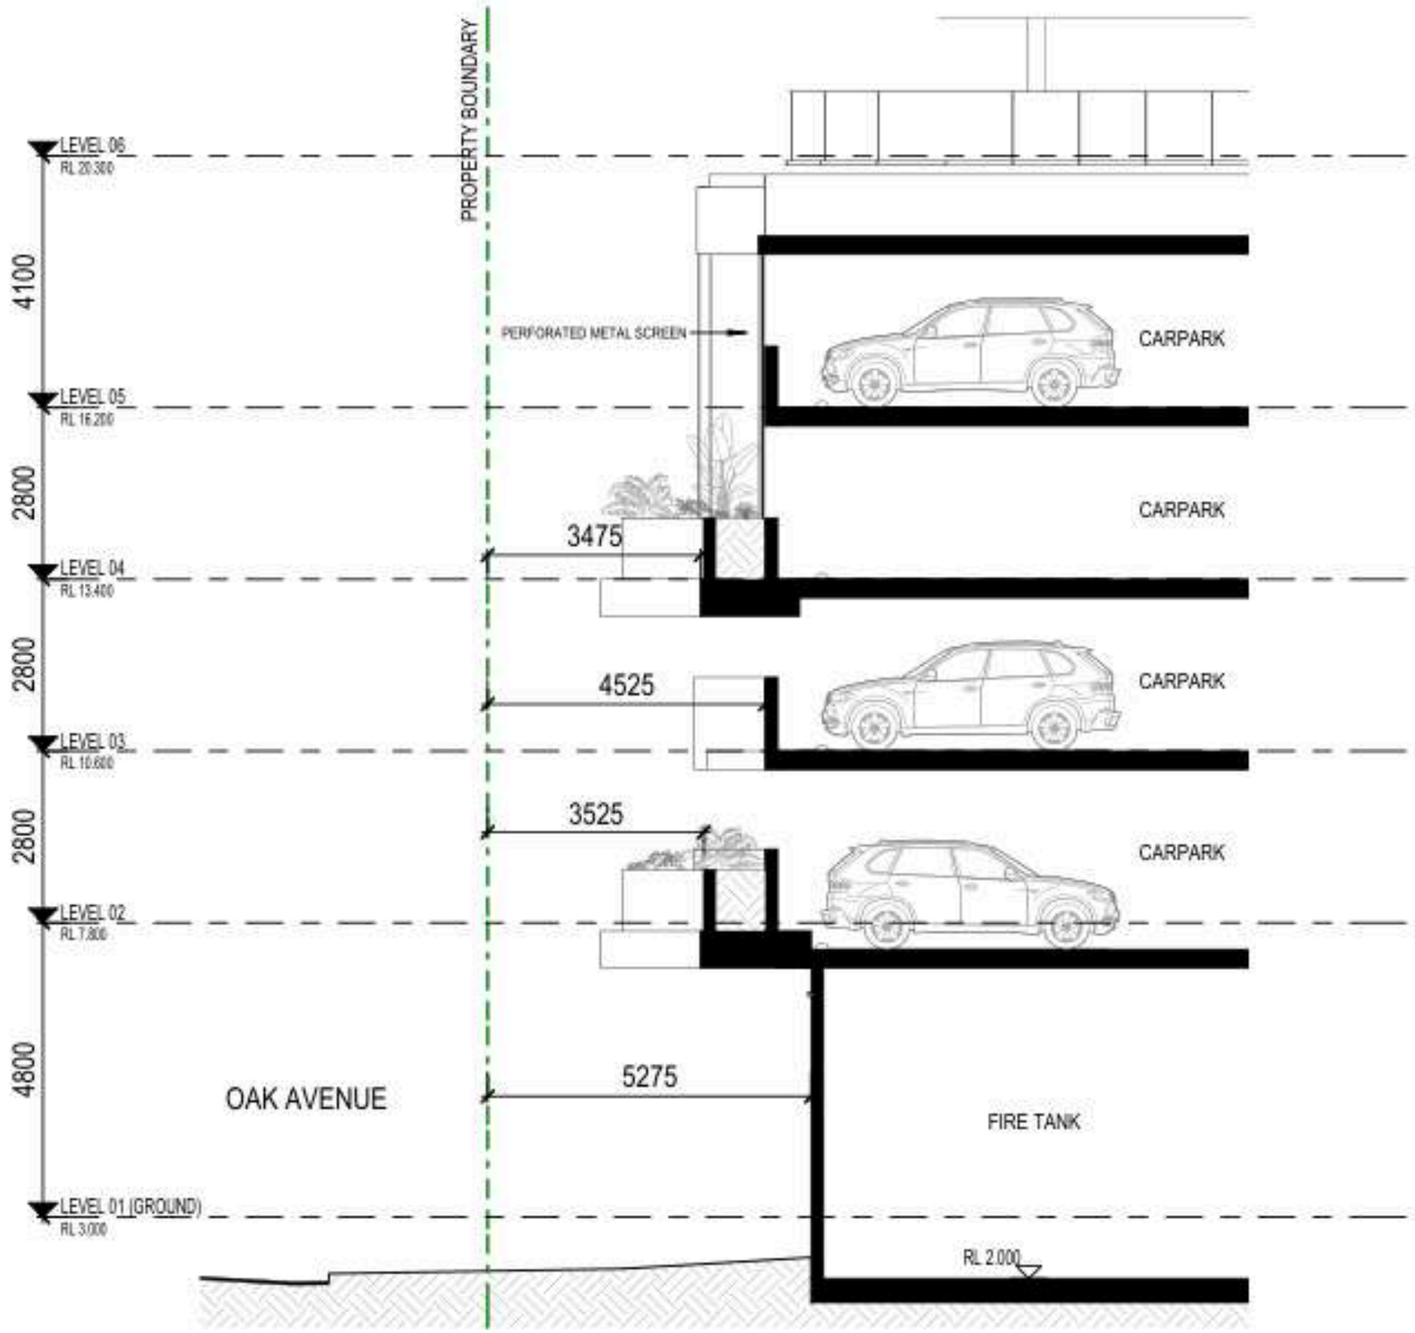

PLANS AND DOCUMENTS referred to in the DEVELOPMENT APPROVAL

Application No: MCU/2026/72

Dated: 22 June 2026

Development shall comply with the conditions of approval as detailed in the Decision Notice and Council's Planning Scheme, Local Laws and Planning Policies

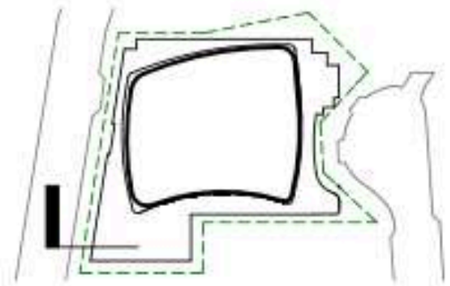

	RFI RESPONSE
	ADDITIONAL CHANGES

1 / DA-2-200 **SECTION H**
SCALE: 1 : 100

DISCLAIMER:
THESE PLANS ARE INTENDED AS A GUIDE ONLY. THE MEASUREMENTS, DIMENSIONS AND AREAS ARE APPROXIMATE ONLY AND MAY NOT ACCURATELY REPRESENT THE ACTUAL MEASUREMENTS, DIMENSIONS AND AREAS OF THE APARTMENTS OR THE SPACES WITHIN THEM AND ARE SUBJECT TO CHANGE WITHOUT NOTICE. IN ADDITION, LOCATIONS OF UTILITIES MAY VARY DURING CONSTRUCTION AND FITTINGS, FIXTURES AND CHATTELS AS SHOWN ON THESE PLANS ARE FOR ILLUSTRATIVE PURPOSES ONLY.

© DBI DESIGN PTY LTD

Materials Palette

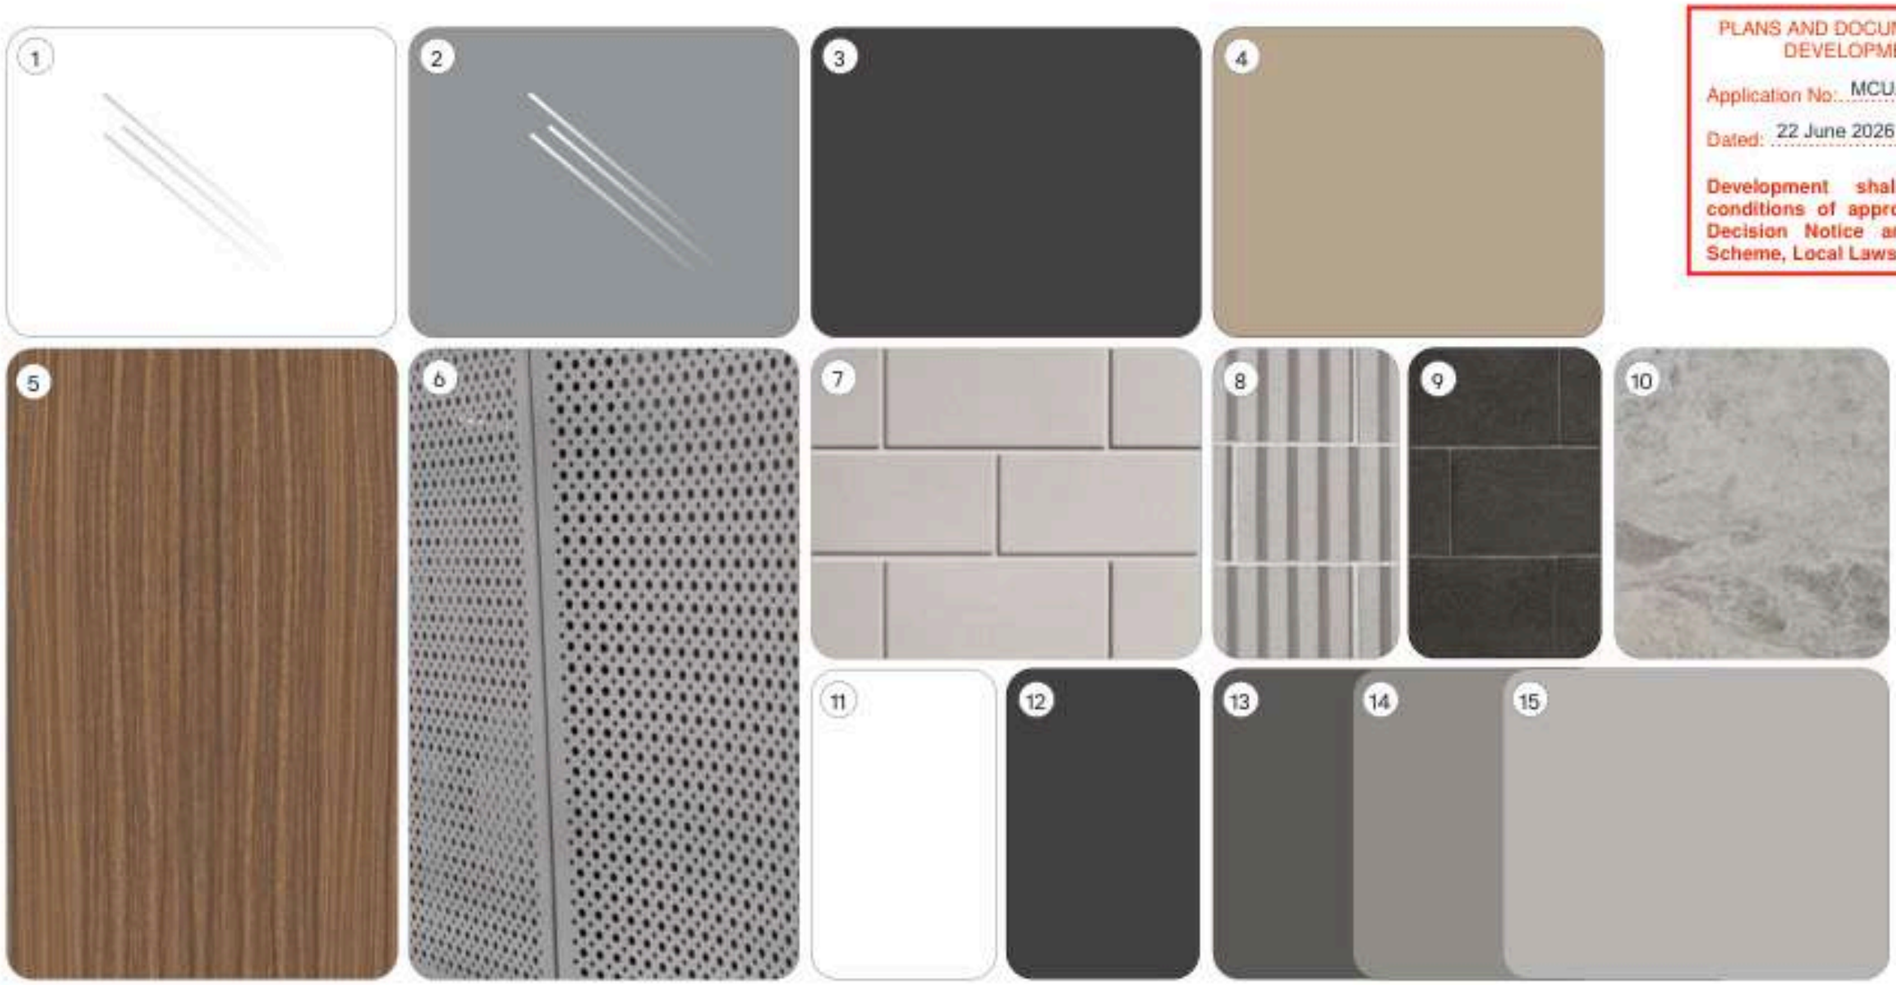

PLANS AND DOCUMENTS referred to in the DEVELOPMENT APPROVAL

Application No: MCU/2026/72

Dated: 22 June 2026

Development shall comply with the conditions of approval as detailed in the Decision Notice and Council's Planning Scheme, Local Laws and Planning Policies

1.	GL-01	Clear Glass	9.	BK-07	Honed Half Block / Dark Grey
2.	GL-02	Reflective Glass / Dark Grey Tint	10.	TL-01	Limestone Tile / Grey
3.	PC-04	Powdercoated Aluminium / Monument Grey	11.	PT-01	Paint Finish / White
4.	PC-06	Powdercoated Aluminium / Bronze	12.	PT-02	Paint Finish / Black
5.	PC-07	Powdercoated Aluminium / Timber Look	13.	PT-03	Paint Finish / Dark Grey
6.	PM-01	Perforated Metal Screen / Dark Grey	14.	PT-04	Paint Finish / Mid Grey
7.	BK-05	Smooth Block / Porcelain	15.	PT-05	Paint Finish / Light Grey
8.	BK-06	Textured Block with Vertical Honed Finish / Porcelain			