BCC DS
LODGED
19/04/2022
APPLICATION REF
A005994528

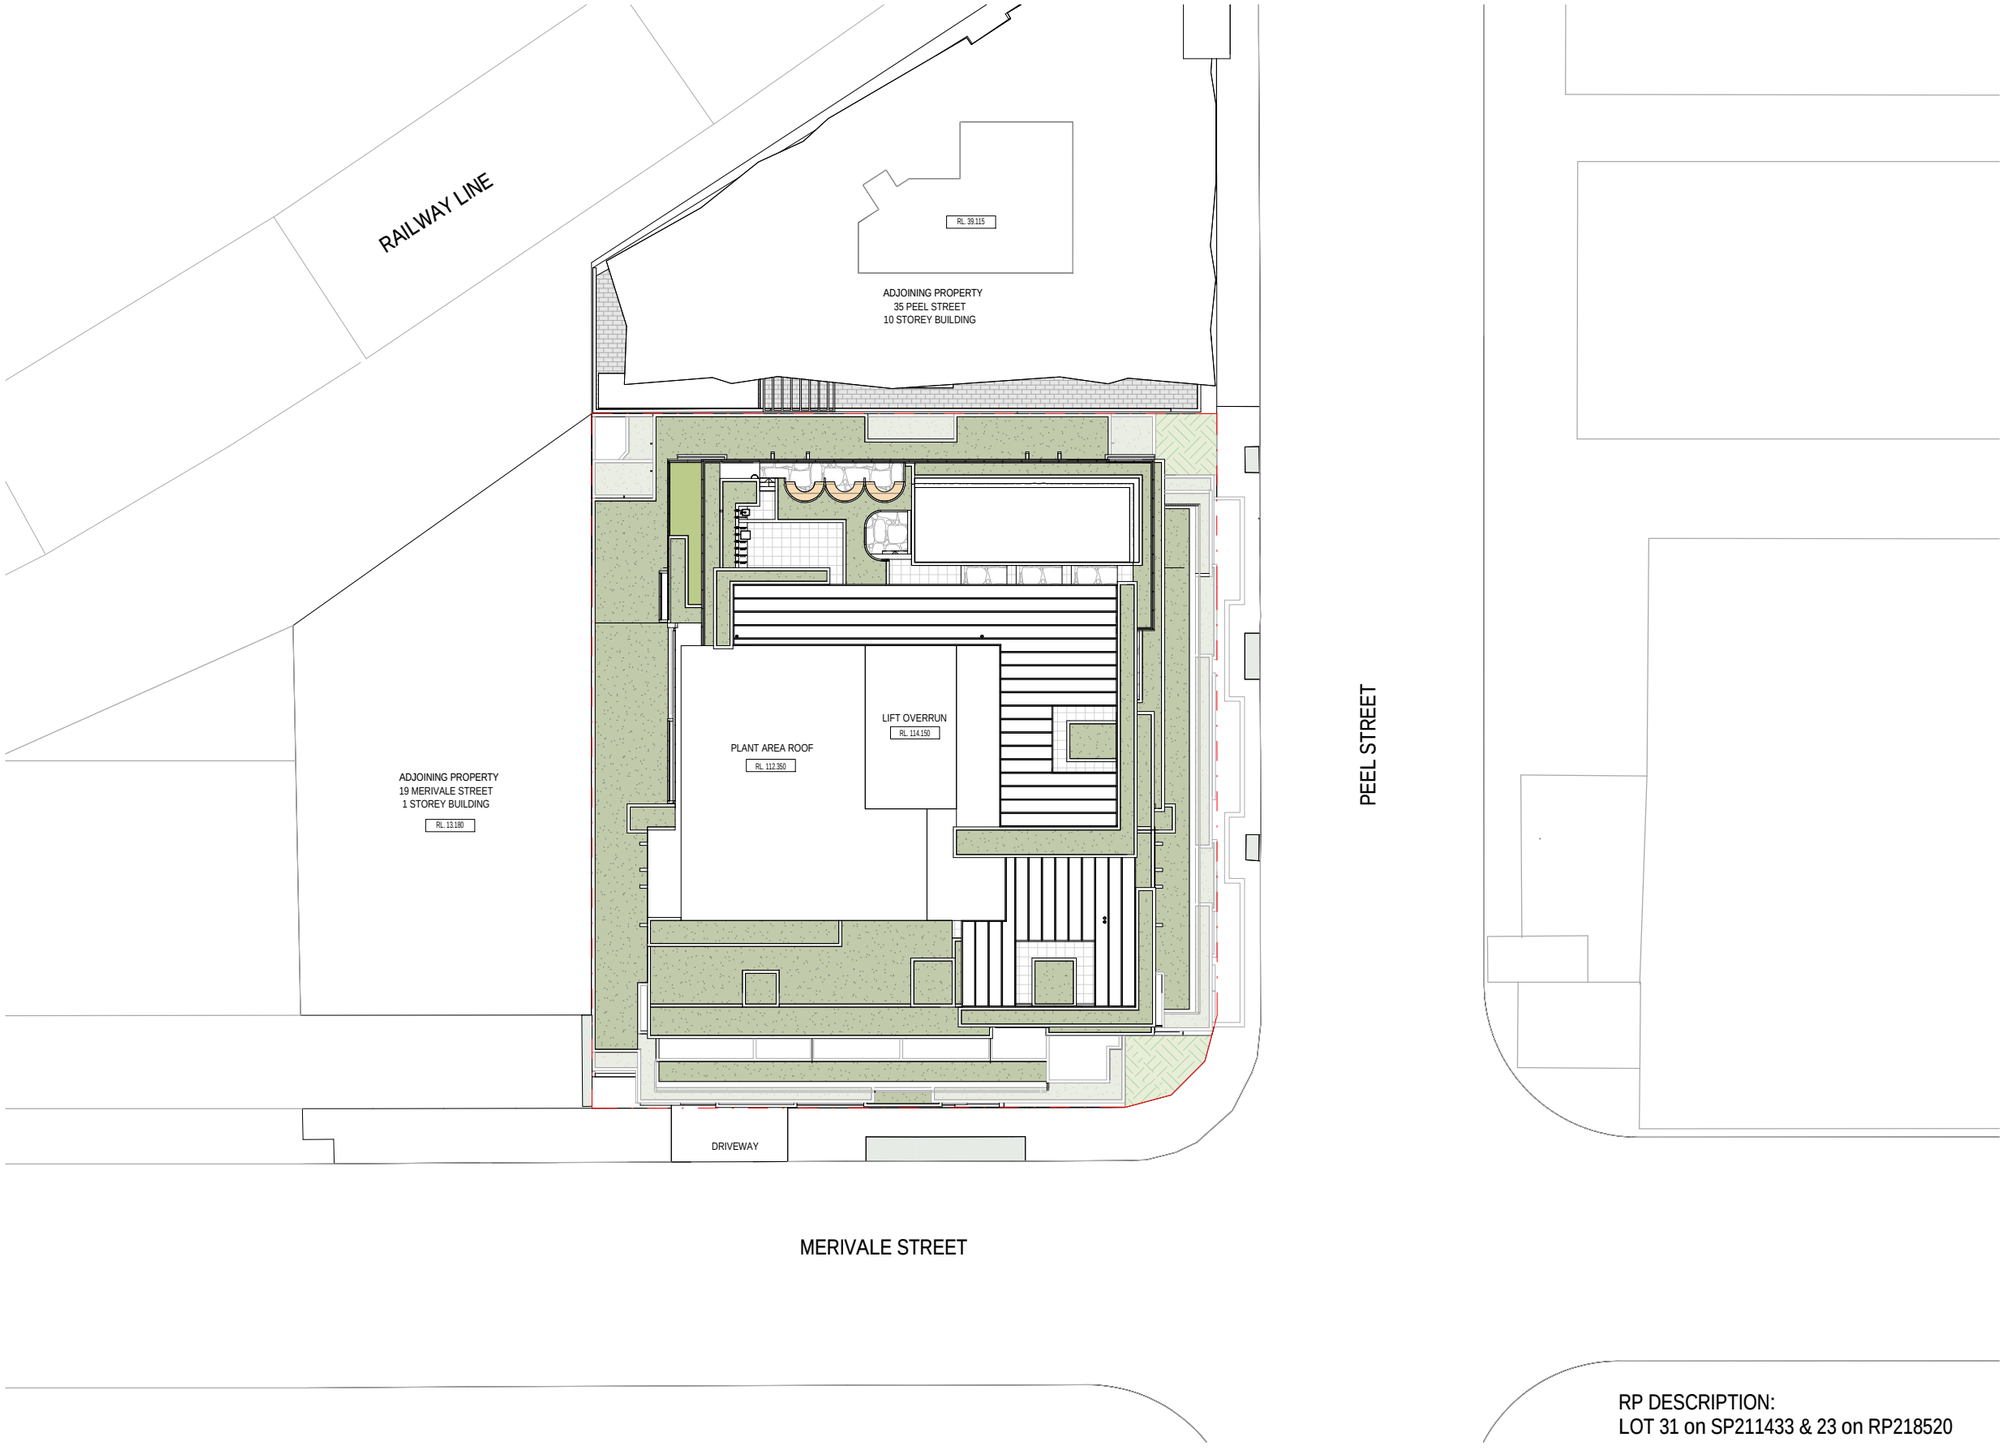

1 SITE PLAN
A301 1 : 200

RP DESCRIPTION:
LOT 31 on SP211433 & 23 on RP218520

Builder and/or subcontractors shall verify all project dimensions before commencing on-site work or off-site fabrication. Figured dimensions shall take precedence over scaled dimensions. This drawing is copyright and cannot be reproduced in whole or in part or by any medium without the written permission of Nettleton Tribe Partnership Pty Ltd.

Key Plan

0 4000 10000

Issue	Description	Date
16	DEVELOPMENT APPLICATION	29.03.22
12	ISSUE FOR INFORMATION	09.03.22
11	ISSUE FOR INFORMATION	03.03.22

DEVELOPMENT APPLICATION

Client

dowse projects | NEW URBAN VILLAGES

Builder

Project Name
Peel St, South Brisbane

Project Address
37-41 Peel St, South Brisbane

Drawing Title
Site Plan

Author:	Checker:	Sheet Size:	Scale:
KB	RC	A1	1:200

Drawing Number: **12039_A000**
Issue: **16**

nettletontribe

nettleton tribe partnership pty ltd ABN 58 161 683 122
85 Bowen Street, Spring Hill, QLD 4000
t +61 7 3239 2444
e: brisbane@nettletontribe.com.au w: nettletontribe.com.au

3/3/2022 4:46:38 PM F:\REVIT LOCAL\20212339-37-41-Peel St - South Brisbane_ThomasTru@nettletontribe.com.au.rvt

BCC DS
LODGED
19/04/2022
APPLICATION REF
A005994528

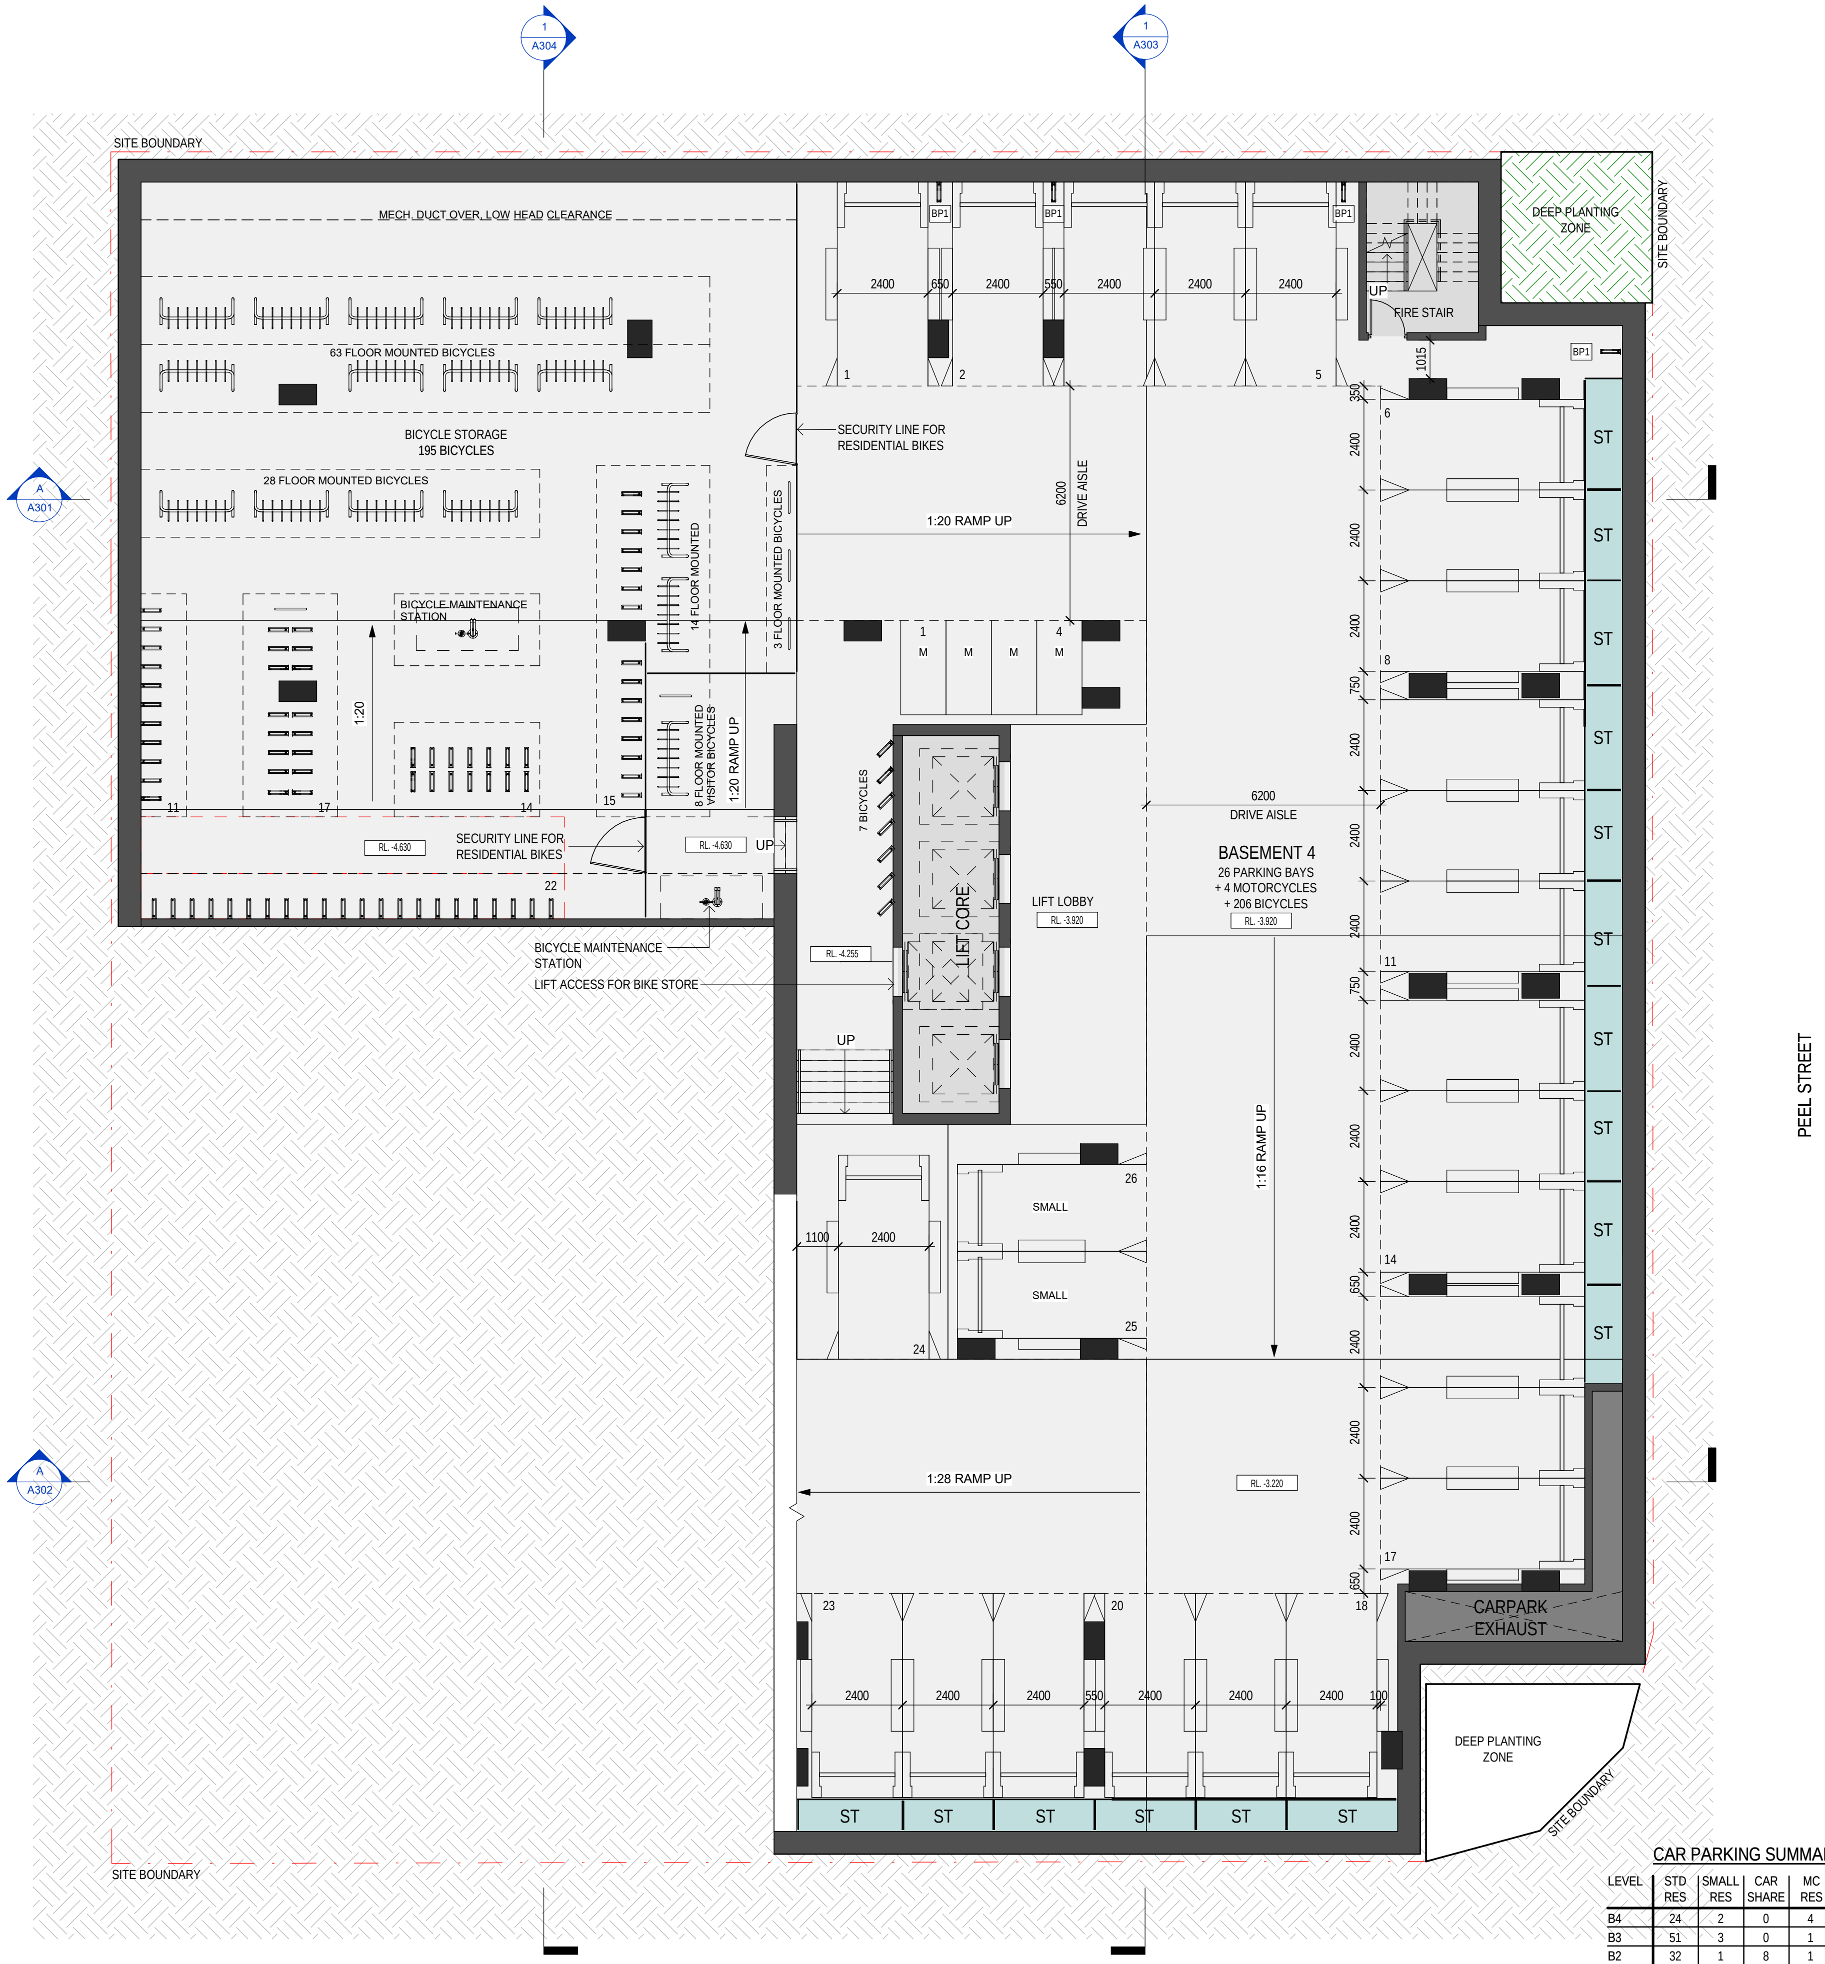

Basement 4
1 : 100

CAR PARKING SUMMARY

LEVEL	STD RES	SMALL RES	CAR SHARE	MC RES	STD VIS	SMALL VIS	PWD	VAN	MC VIS	LEVEL TOTAL
B4	24	2	0	4	0	0	0	0	0	30
B3	51	3	0	1	0	0	0	0	0	55
B2	32	1	8	1	8	5	0	0	0	55
B1	0	0	0	0	25	12	2	2	1	42
P1	38	3	0	0	0	0	0	0	0	41
P2	45	4	0	1	0	0	0	0	0	50
P3	43	5	0	1	0	0	0	0	0	49
TOTAL	233	18	8	8	33	17	2	2	1	
GRAND TOTAL		251	8	8		50	2	2	1	322

BICYCLE PARKING SUMMARY

LEVEL	RES	VIS	LEVEL TOTAL
B4	198	8	206
B3	37	0	37
B2	37	0	37
B1	0	23	23
P1	30	0	30
P2	22	0	22
P3	34	0	34
TOTAL	358	31	389

Builder and/or subcontractors shall verify all project dimensions before commencing on-site work or off-site fabrication. Figured dimensions shall take precedence over scaled dimensions. This drawing is copyright and cannot be reproduced in whole or in part or by any medium without the written permission of Nettleton Tribe Partnership Pty Ltd.

Key Plan

Issue	Description	Date
16	DEVELOPMENT APPLICATION	29.03.22
12	ISSUE FOR INFORMATION	09.03.22
11	ISSUE FOR INFORMATION	03.03.22
9	ISSUE FOR INFORMATION	21.02.22
8	FOR INFORMATION	15.02.22
6	ISSUE FOR INFORMATION	03.02.22
5	ISSUE FOR INFORMATION	18.01.22
4	FOR DISCUSSION	17.01.22
3	WROK IN PROGRESS	12.01.22
2	FOR DISCUSSION	15.12.21

DEVELOPMENT APPLICATION

Client

Builder

Project Name
Peel St, South Brisbane

Project Address
37-41 Peel St, South Brisbane

Drawing Title
Basement 4

Author: SL
Checker: RM
Sheet Size: A1
Scale: 1:100

Drawing Number: **12039_A001**
Issue: **16**

nettleton tribe partnership pty ltd ABN 58 161 683 122
85 Bowen Street, Spring Hill, QLD 4000
t +61 7 3239 2444
e: brisbane@nettletontribe.com.au w: nettletontribe.com.au

BCC DS
LODGED
19/04/2022
APPLICATION REF
A005994528

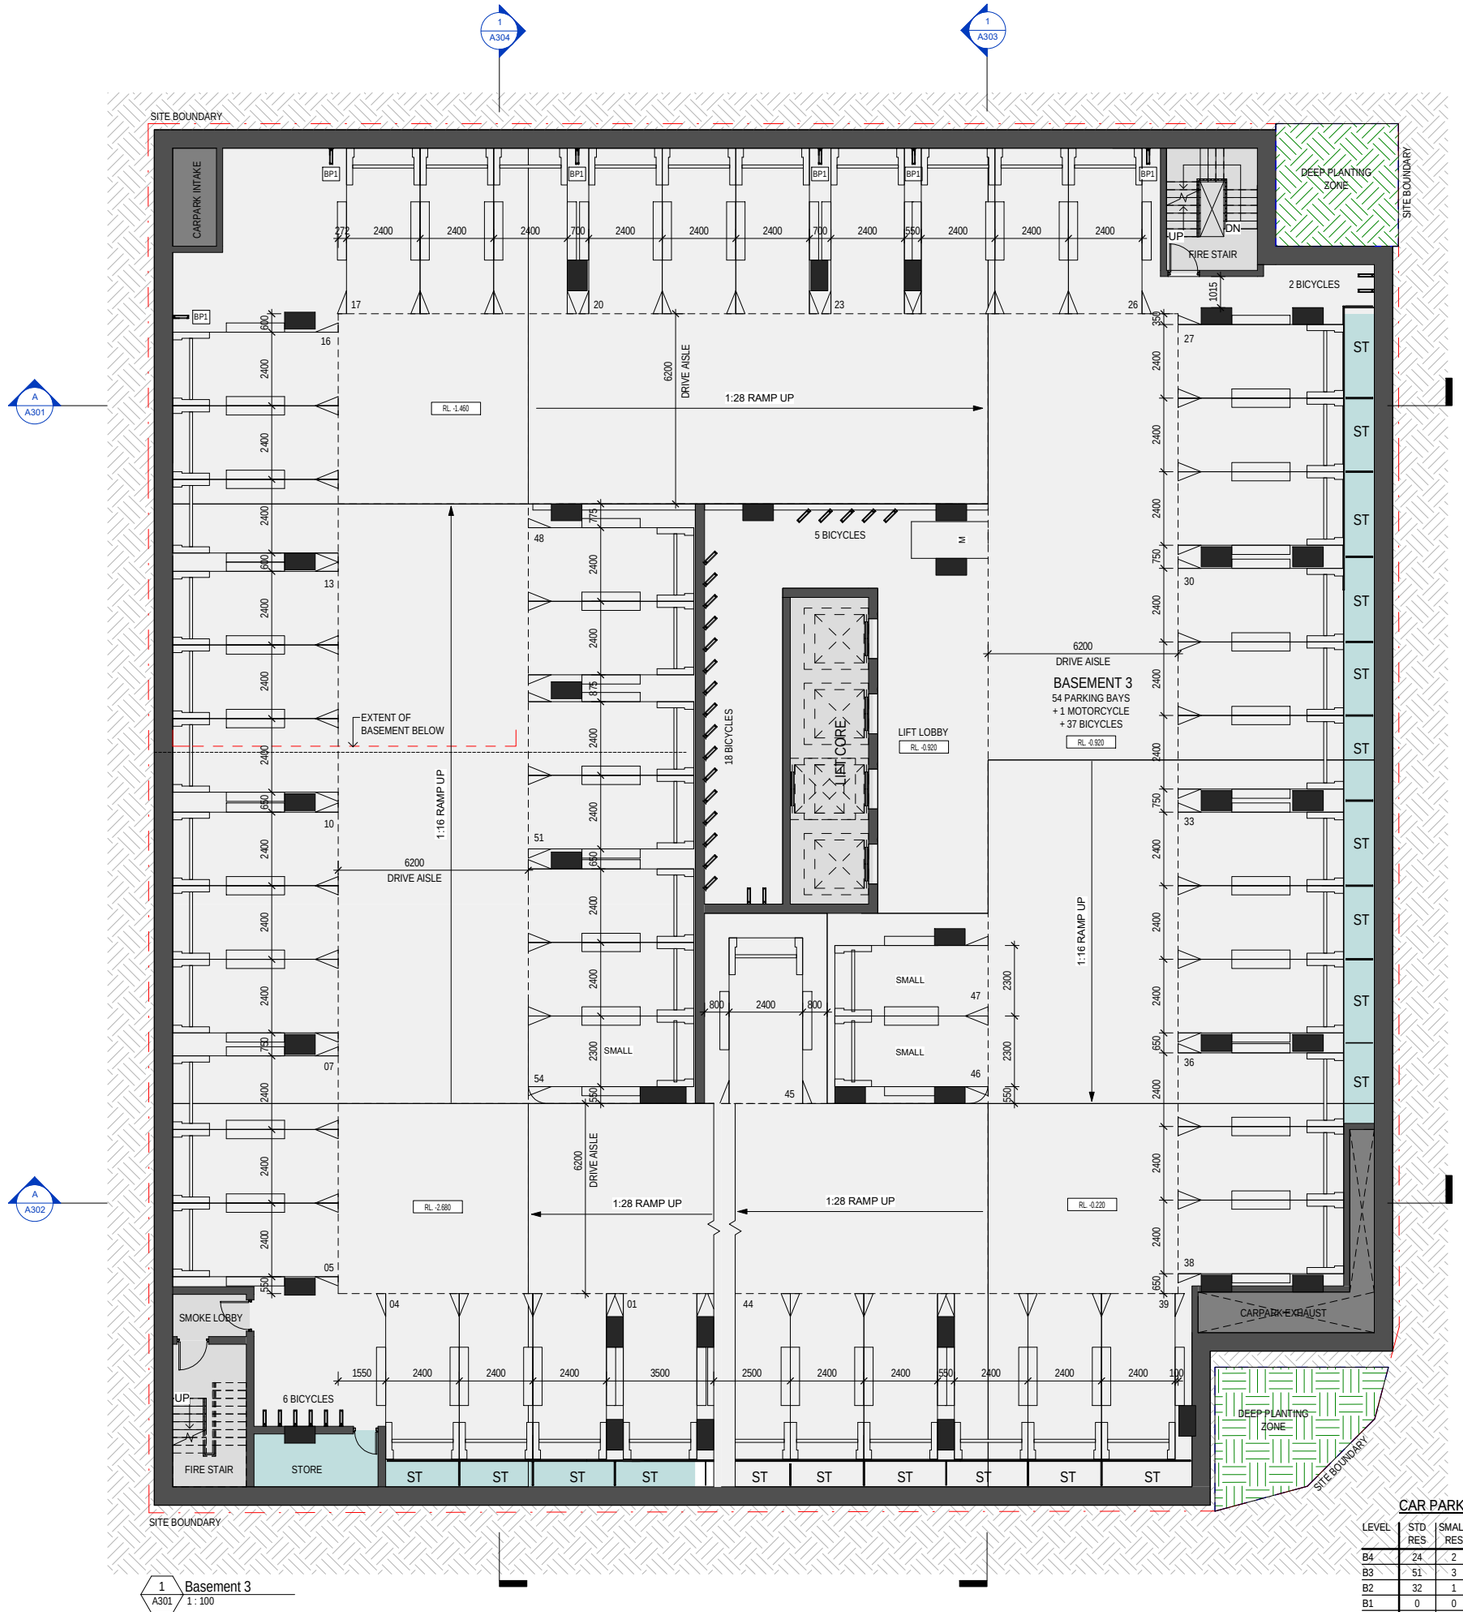

1 A301 Basement 3
1 : 100

CAR PARKING SUMMARY

LEVEL	STD RES	SMALL RES	CAR SHARE	MC RES	STD VIS	SMALL VIS	PWD	VAN	MC VIS	LEVEL TOTAL
B4	24	2	0	4	0	0	0	0	0	30
B3	51	3	0	1	0	0	0	0	0	55
B2	32	1	8	1	8	5	0	0	0	55
B1	0	0	0	0	25	12	2	2	1	42
P1	38	3	0	0	0	0	0	0	0	41
P2	45	4	0	1	0	0	0	0	0	50
P3	43	5	0	1	0	0	0	0	0	49
TOTAL	233	18	8	8	33	17	2	2	1	
GRAND TOTAL		251	8	8		50	2	2	1	322

BICYCLE PARKING SUMMARY

LEVEL	RES	VIS	LEVEL TOTAL
B4	198	8	206
B3	37	0	37
B2	37	0	37
B1	0	23	23
P1	30	0	30
P2	22	0	22
P3	34	0	34
TOTAL	358	31	389

Builder and/or subcontractors shall verify all project dimensions before commencing on-site work or off-site fabrication. Figured dimensions shall take precedence over scaled dimensions. This drawing is copyright and cannot be reproduced in whole or in part or by any medium without the written permission of Nettleton Tribe Partnership Pty Ltd.

Key Plan
0 2000 5000

Issue	Description	Date
16	DEVELOPMENT APPLICATION	29.03.22
12	ISSUE FOR INFORMATION	09.03.22
11	ISSUE FOR INFORMATION	03.03.22
9	ISSUE FOR INFORMATION	21.02.22
8	FOR INFORMATION	15.02.22
6	ISSUE FOR INFORMATION	03.02.22
5	ISSUE FOR INFORMATION	18.01.22
4	FOR DISCUSSION	17.01.22
3	WROK IN PROGRESS	12.01.22
2	FOR DISCUSSION	15.12.21

DEVELOPMENT APPLICATION

Client
dowse projects
NEW URBAN VILLAGES

Builder

Project Name
Peel St, South Brisbane

Project Address
37-41 Peel St, South Brisbane

Drawing Title
Basement 3

Author: SL | Checker: RM | Sheet Size: A1 | Scale: 1:100

Drawing Number: **12039_A002** | Issue: **16**

nettleton tribe

nettleton tribe partnership pty ltd ABN 58 161 683 122
85 Bowen Street, Spring Hill, QLD 4000
t +61 7 3239 2444
e: brisbane@nettletontribe.com.au w: nettletontribe.com.au

F:\REVIT LOCAL\12012039-37-41 Peel St - South Brisbane_ThomasTsu@nettletontribe.com.au.rvt
3/3/2022 4:56:35 PM

BCC DS
LODGED
19/04/2022
APPLICATION REF
A005994528

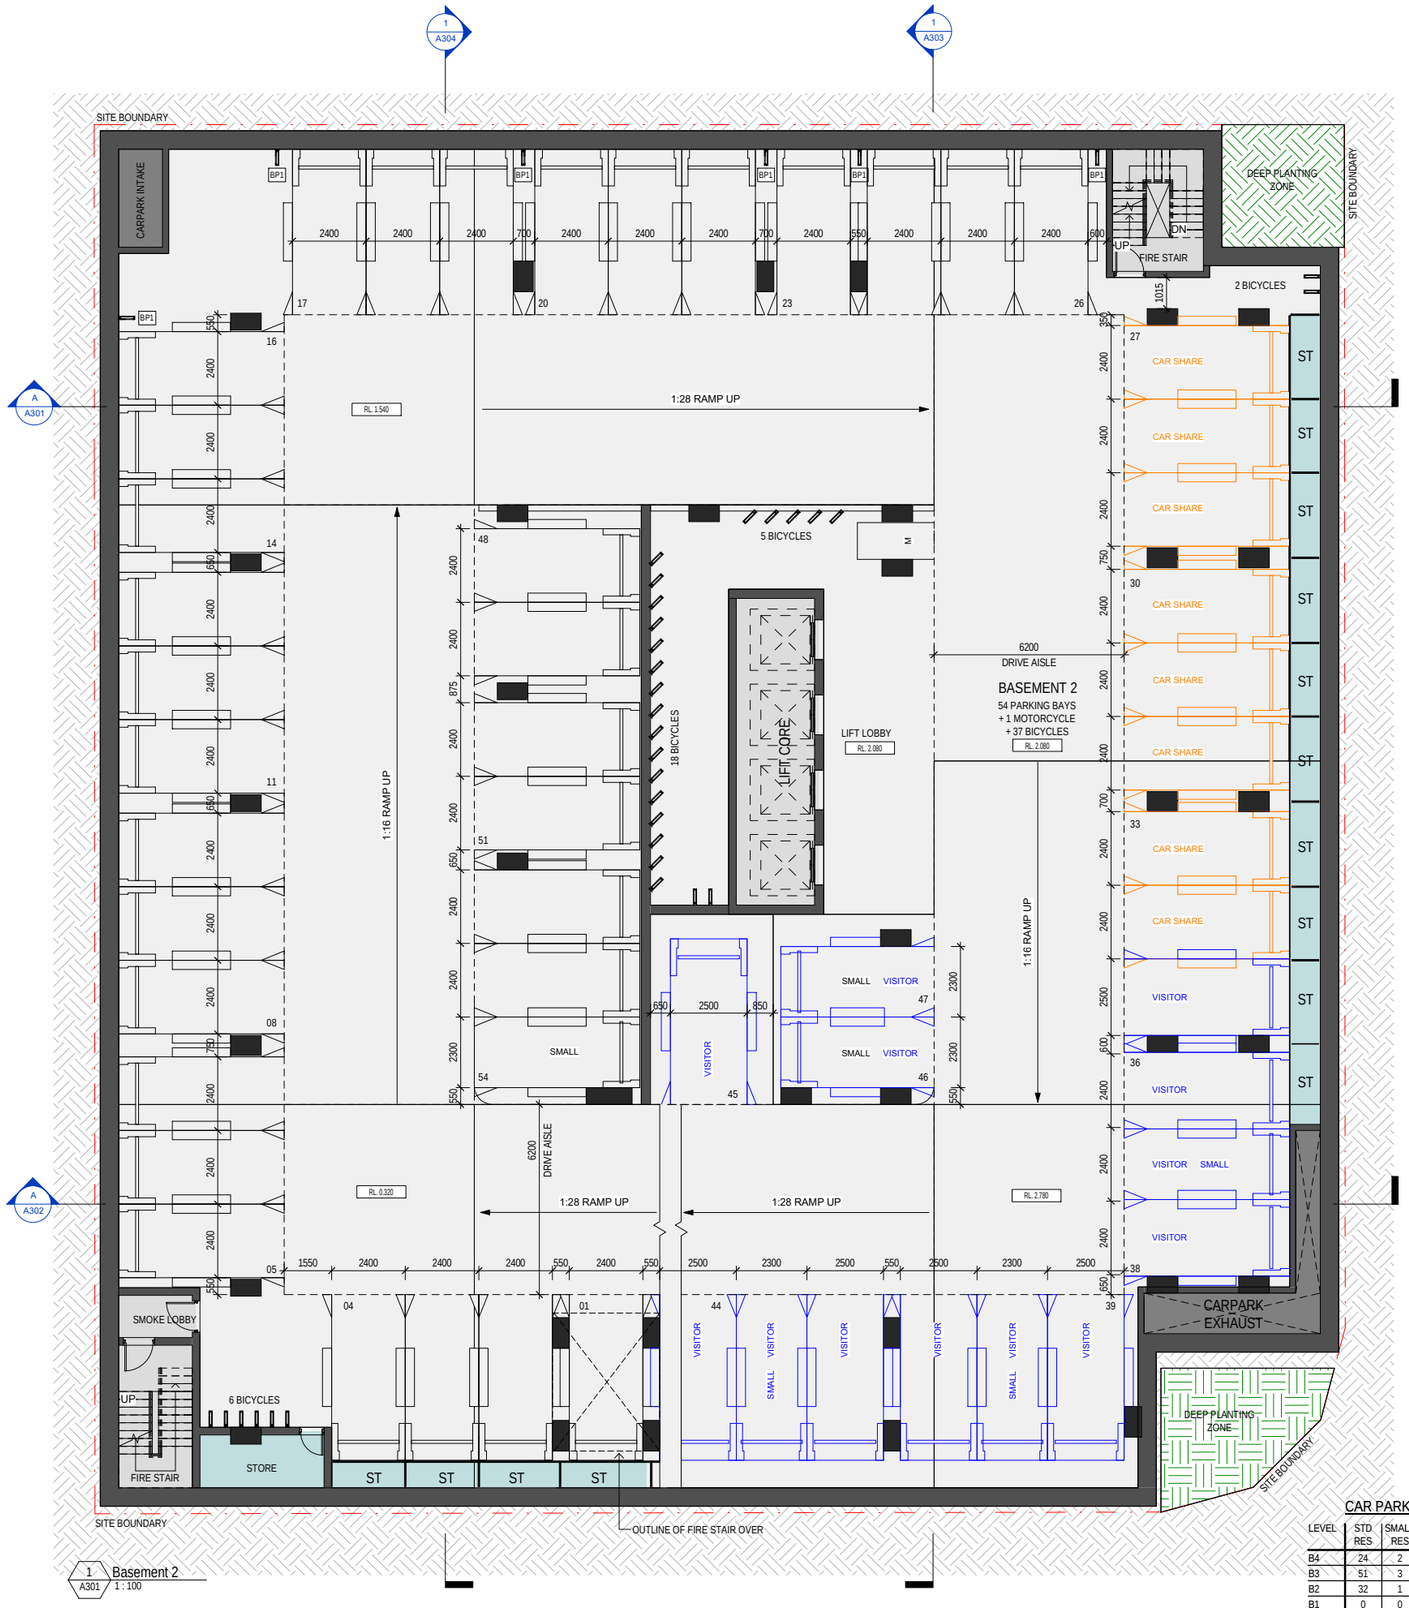

CAR PARKING SUMMARY

LEVEL	STD RES	SMALL RES	CAR SHARE	MC RES	STD VIS	SMALL VIS	PWD	VAN	MC VIS	LEVEL TOTAL
B4	24	2	0	4	0	0	0	0	0	30
B3	51	3	0	1	0	0	0	0	0	55
B2	32	1	8	1	8	5	0	0	0	55
B1	0	0	0	0	25	12	2	2	1	42
P1	38	3	0	0	0	0	0	0	0	41
P2	45	4	0	1	0	0	0	0	0	50
P3	43	5	0	1	0	0	0	0	0	49
TOTAL	233	18	8	8	33	17	2	2	1	
GRAND TOTAL		251	8	8		50	2	2	1	322

BICYCLE PARKING SUMMARY

LEVEL	RES	VIS	LEVEL TOTAL
B4	198	8	206
B3	37	0	37
B2	37	0	37
B1	0	23	23
P1	30	0	30
P2	22	0	22
P3	34	0	34
TOTAL	358	31	389

Builder and/or subcontractors shall verify all project dimensions before commencing on-site work or off-site fabrication. Figured dimensions shall take precedence over scaled dimensions. This drawing is copyright and cannot be reproduced in whole or in part or by any medium without the written permission of Nettleton Tribe Partnership Pty Ltd.

Key Plan
0 2000 5000

Issue	Description	Date
16	DEVELOPMENT APPLICATION	29.03.22
12	ISSUE FOR INFORMATION	09.03.22
11	ISSUE FOR INFORMATION	03.03.22
9	ISSUE FOR INFORMATION	21.02.22
8	FOR INFORMATION	15.02.22
6	ISSUE FOR INFORMATION	03.02.22
5	ISSUE FOR INFORMATION	18.01.22
4	FOR DISCUSSION	17.01.22
3	WROK IN PROGRESS	12.01.22
2	FOR DISCUSSION	15.12.21

DEVELOPMENT APPLICATION

Client
dowse projects
NEW URBAN VILLAGES

Builder

Project Name
Peel St, South Brisbane

Project Address
37-41 Peel St, South Brisbane

Drawing Title
Basement 2

Author:	Checker:	Sheet Size:	Scale:
SL	RM	A1	1:100

Drawing Number: **12039_A003**
Issue: **16**

nettletontribe

nettleton tribe partnership pty ltd ABN 58 161 683 122
85 Bowen Street, Spring Hill, QLD 4000
t +61 7 3239 2444
e: brisbane@nettletontribe.com.au w: nettletontribe.com.au

3/3/2022 4:56:25 PM F:\REVIT LOCAL\20123239-37-41Peel St - South Brisbane_ThomasTrau@nettletontribe.com.au.rvt

BCC DS
LODGED
19/04/2022
APPLICATION REF
A005994528

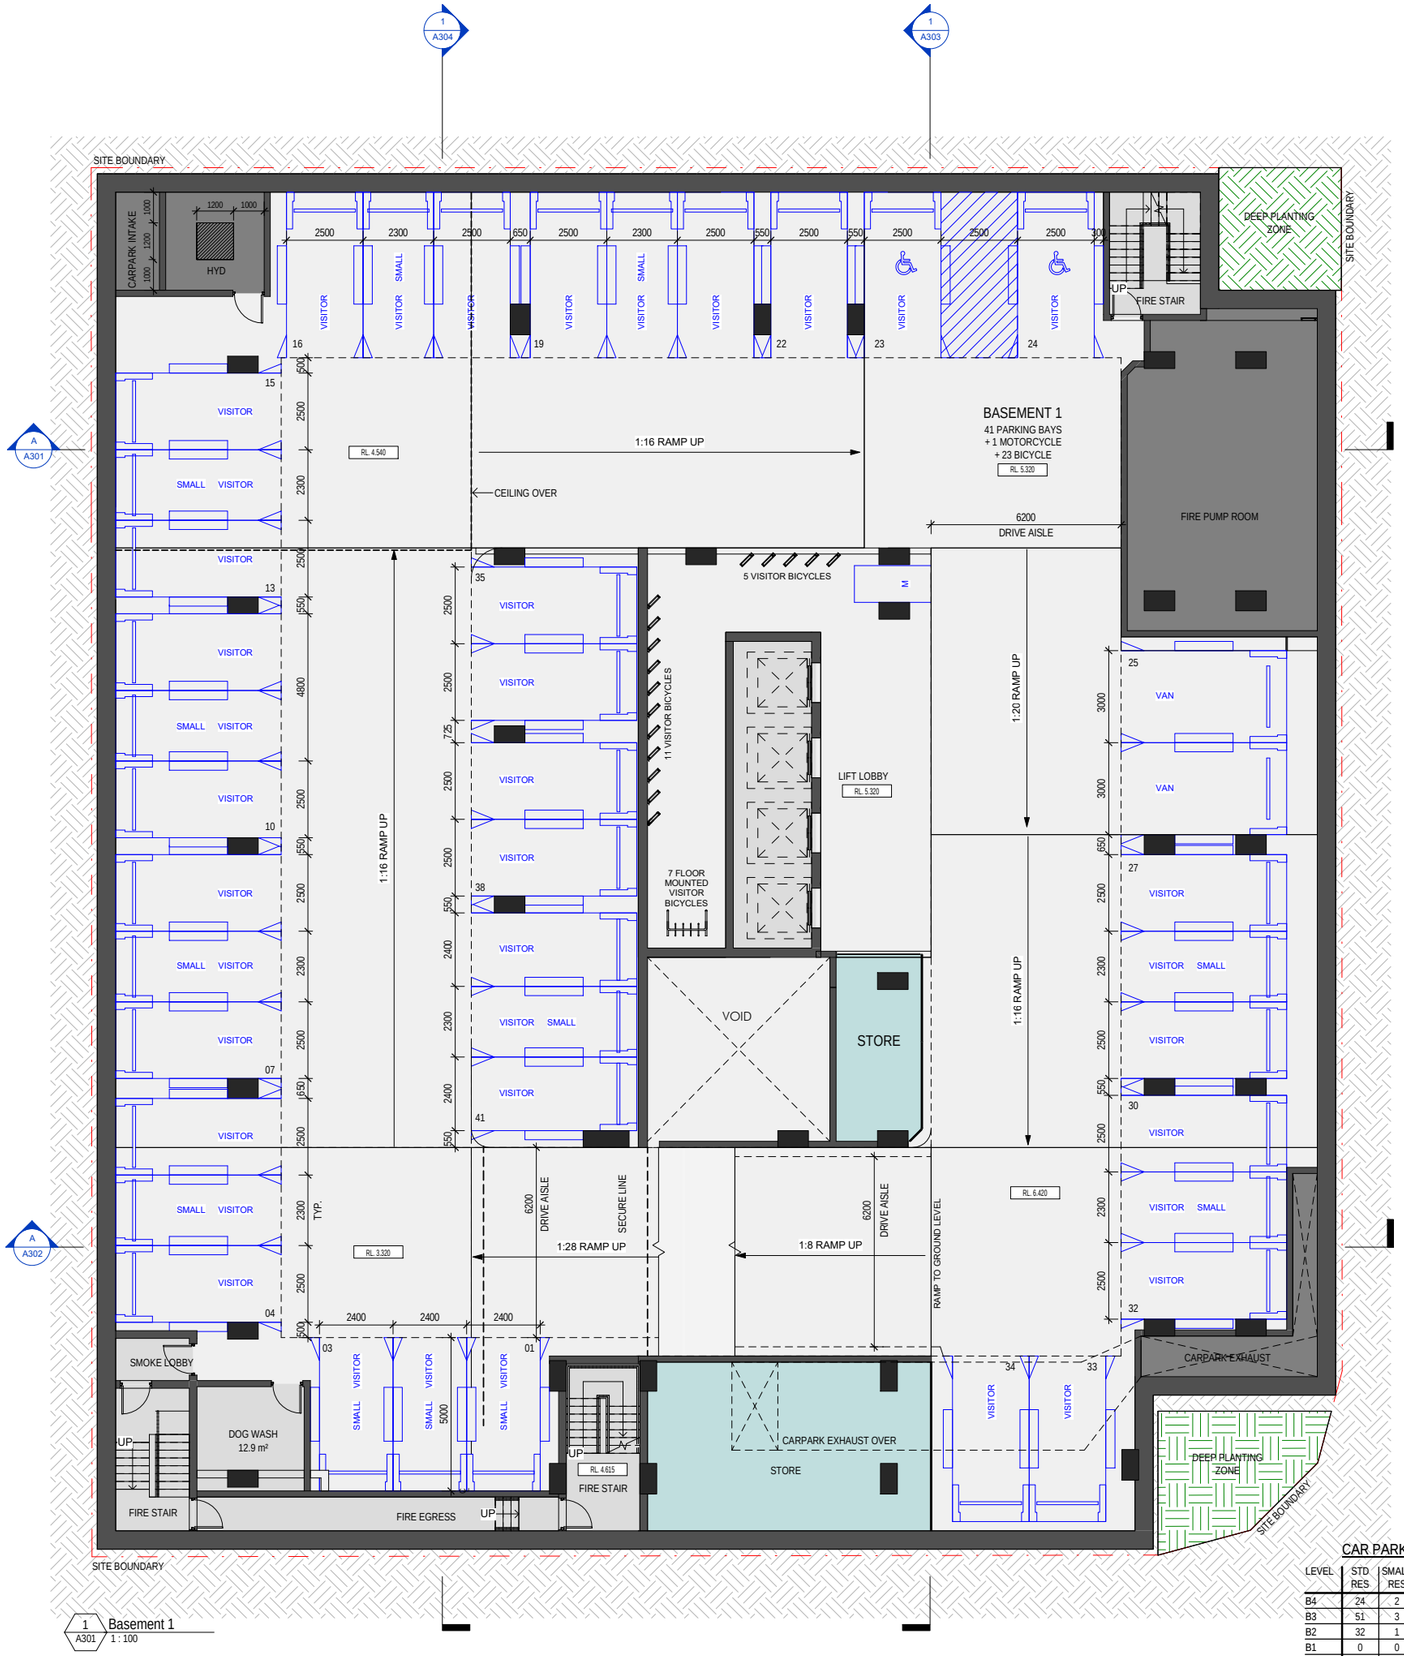

1 A304 — 1 A303 — A A301 — A A302

1 Basement 1
A301 1 : 100

CAR PARKING SUMMARY

LEVEL	STD RES	SMALL RES	CAR SHARE	MC RES	STD VIS	SMALL VIS	PWD	VAN	MC VIS	LEVEL TOTAL
B4	24	2	0	4	0	0	0	0	0	30
B3	51	3	0	1	0	0	0	0	0	55
B2	32	1	8	1	8	5	0	0	0	55
B1	0	0	0	0	25	12	2	2	1	42
P1	38	3	0	0	0	0	0	0	0	41
P2	45	4	0	1	0	0	0	0	0	50
P3	43	5	0	1	0	0	0	0	0	49
TOTAL	233	18	8	8	33	17	2	2	1	
GRAND TOTAL		251	8	8		50	2	2	1	322

BICYCLE PARKING SUMMARY

LEVEL	RES	VIS	LEVEL TOTAL
B4	198	8	206
B3	37	0	37
B2	37	0	37
B1	0	23	23
P1	30	0	30
P2	22	0	22
P3	34	0	34
TOTAL	358	31	389

Builder and/or subcontractors shall verify all project dimensions before commencing on-site work or off-site fabrication. Figured dimensions shall take precedence over scaled dimensions. This drawing is copyright and cannot be reproduced in whole or in part or by any medium without the written permission of Nettleton Tribe Partnership Pty Ltd.

Key Plan
0 2000 5000

Issue	Description	Date
16	DEVELOPMENT APPLICATION	29.03.22
12	ISSUE FOR INFORMATION	09.03.22
11	ISSUE FOR INFORMATION	03.03.22
9	ISSUE FOR INFORMATION	21.02.22
8	FOR INFORMATION	15.02.22
6	ISSUE FOR INFORMATION	03.02.22
5	ISSUE FOR INFORMATION	18.01.22
4	FOR DISCUSSION	17.01.22
3	WRKK IN PROGRESS	12.01.22
2	FOR DISCUSSION	15.12.21

DEVELOPMENT APPLICATION

Client
dowse projects
NEW URBAN VILLAGES

Builder

Project Name
Peel St, South Brisbane

Project Address
37-41 Peel St, South Brisbane

Drawing Title
Basement 1

Author: SL | Checker: RM | Sheet Size: A1 | Scale: 1:100

Drawing Number: **12039_A004** | Issue: **16**

nettleton tribe

nettleton tribe partnership pty ltd ABN 58 161 683 122
85 Bowen Street, Spring Hill, QLD 4000
t +61 7 3239 2444
e: brisbane@nettletontribe.com.au w: nettletontribe.com.au

F:\REVIT LOCAL\12311203-37-41 Peel St - South Brisbane_ThomasTrau@nettletontribe.com.au.rvt
3/03/2022 4:56:36 PM

BCC DS
LODGED
19/04/2022
APPLICATION REF
A005994528

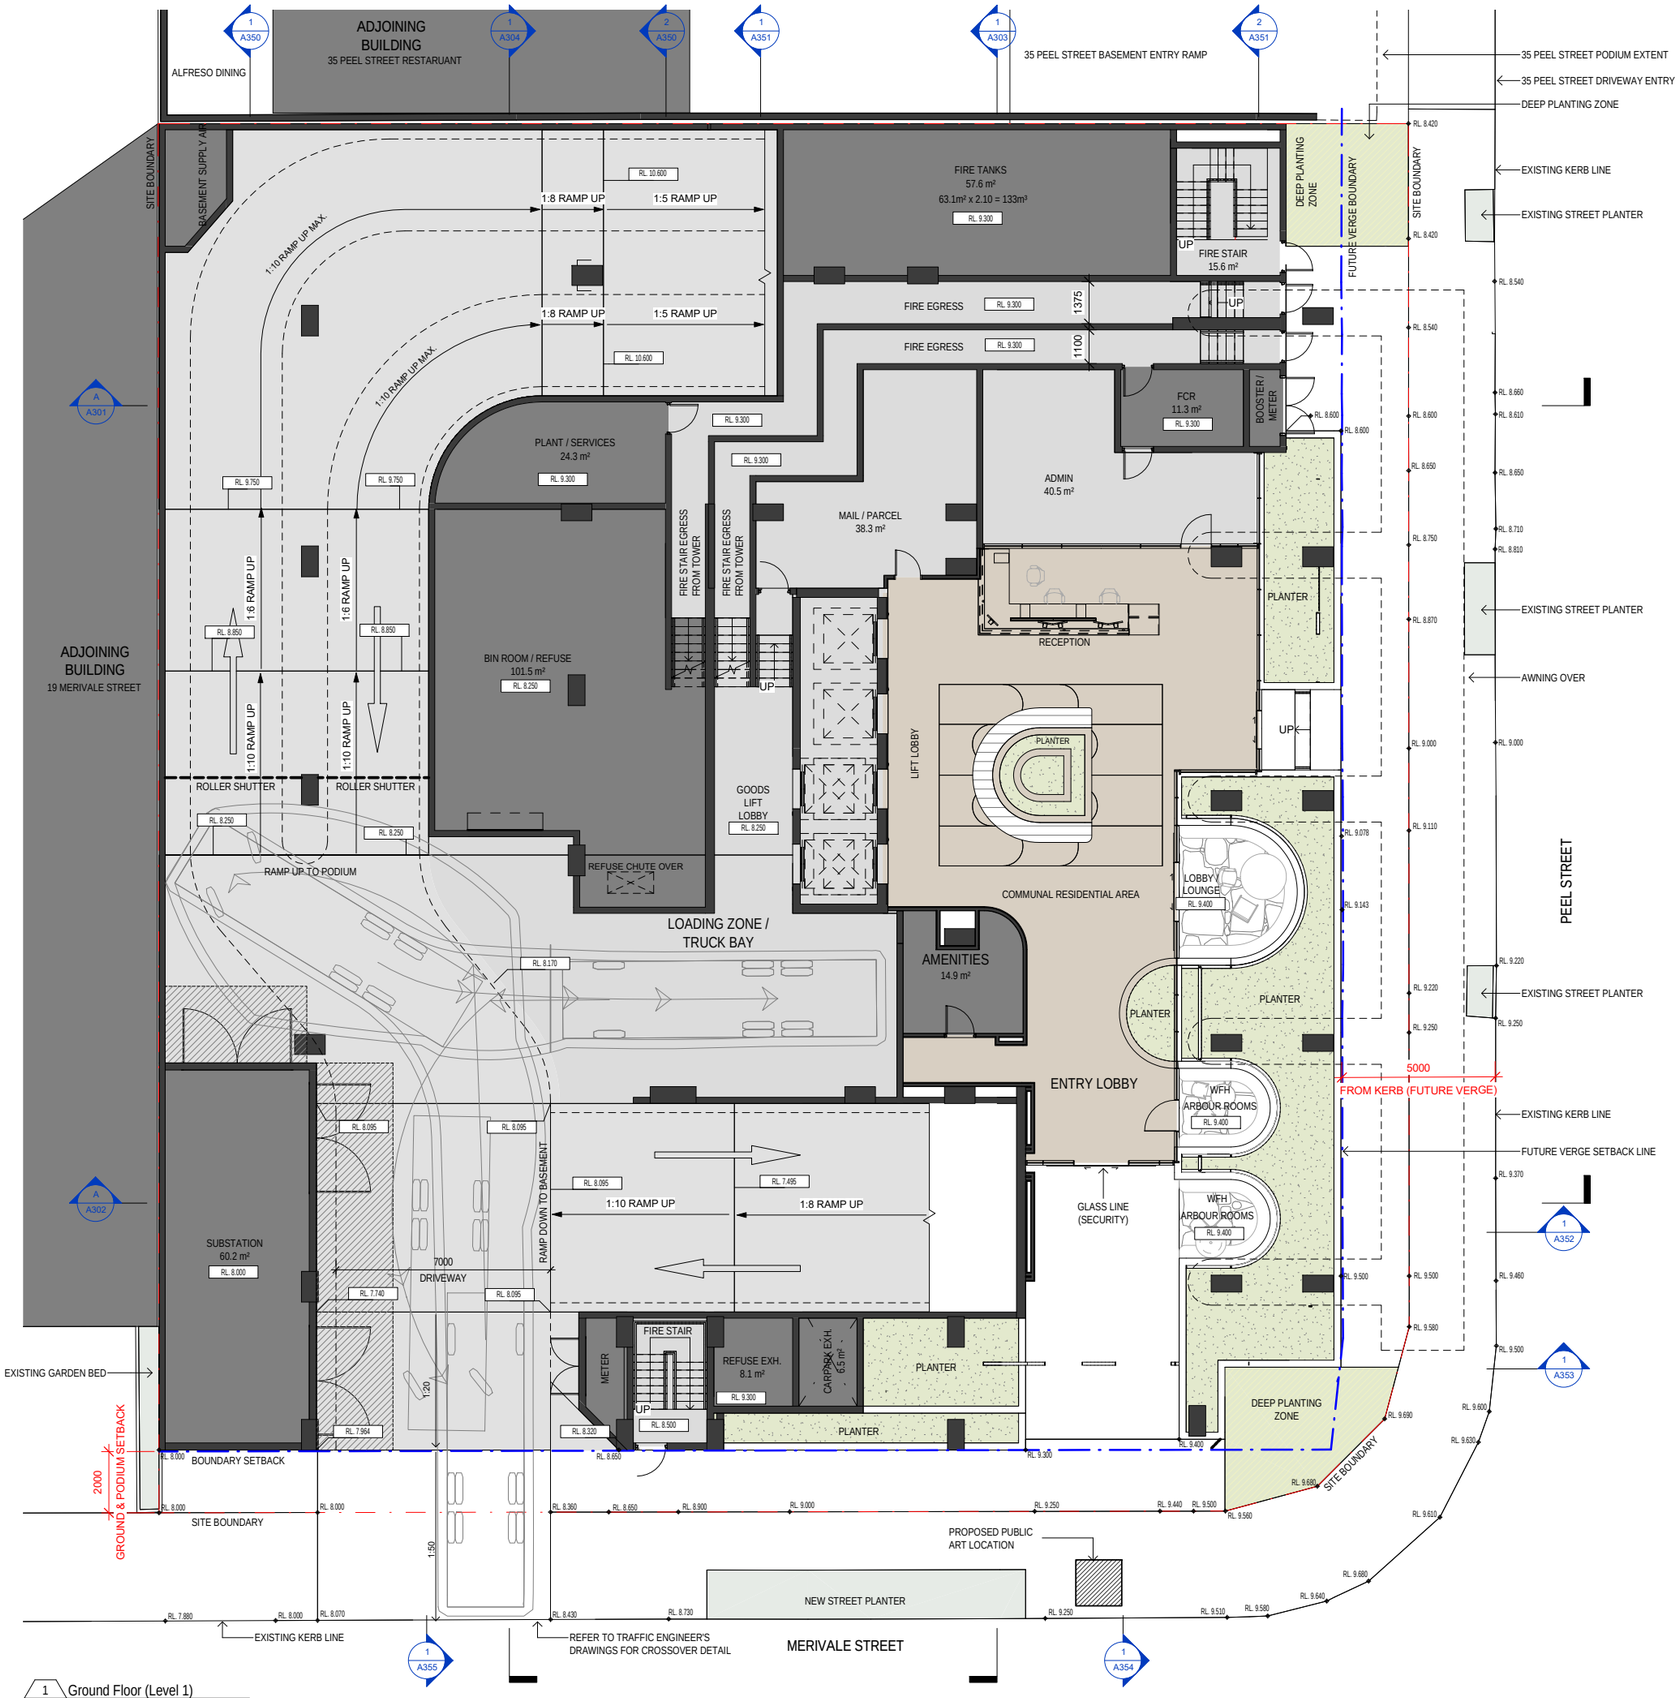

1 A301 Ground Floor (Level 1) 1 : 100

Builder and/or subcontractors shall verify all project dimensions before commencing on-site work or off-site fabrication. Figured dimensions shall take precedence over scaled dimensions. This drawing is copyright and cannot be reproduced in whole or in part or by any medium without the written permission of Nettleton Tribe Partnership Pty Ltd.

Key Plan

0 2000 5000

Issue	Description	Date
16	DEVELOPMENT APPLICATION	29.03.22
12	ISSUE FOR INFORMATION	09.03.22
11	ISSUE FOR INFORMATION	03.03.22
9	ISSUE FOR INFORMATION	21.02.22
8	FOR INFORMATION	15.02.22
6	ISSUE FOR INFORMATION	03.02.22
5	ISSUE FOR INFORMATION	18.01.22
4	FOR DISCUSSION	17.01.22
3	WRKK IN PROGRESS	12.01.22
2	FOR DISCUSSION	15.12.21

DEVELOPMENT APPLICATION

Client
dowse projects
NEW URBAN VILLAGES

Builder

Project Name
Peel St, South Brisbane

Project Address
37-41 Peel St, South Brisbane

Drawing Title
Ground / Level 1

Author:	Checker:	Sheet Size:	Scale:
SL	RM	A1	1:100

Drawing Number: **12039_A100**
Issue: **16**

nettleton tribe partnership pty ltd ABN 58 161 683 122
85 Bowen Street, Spring Hill, QLD 4000
t +61 7 3239 2444
e: brisbane@nettletontribe.com.au w: nettletontribe.com.au

F:\REVIT LOCAL\2013\2039- 37-41 Peel St - South Brisbane_ThomasTaul@nettletontribe.com.au.rvt
3/30/2022 4:58:55 PM

BCC DS
LODGED
19/04/2022
APPLICATION REF
A005994528

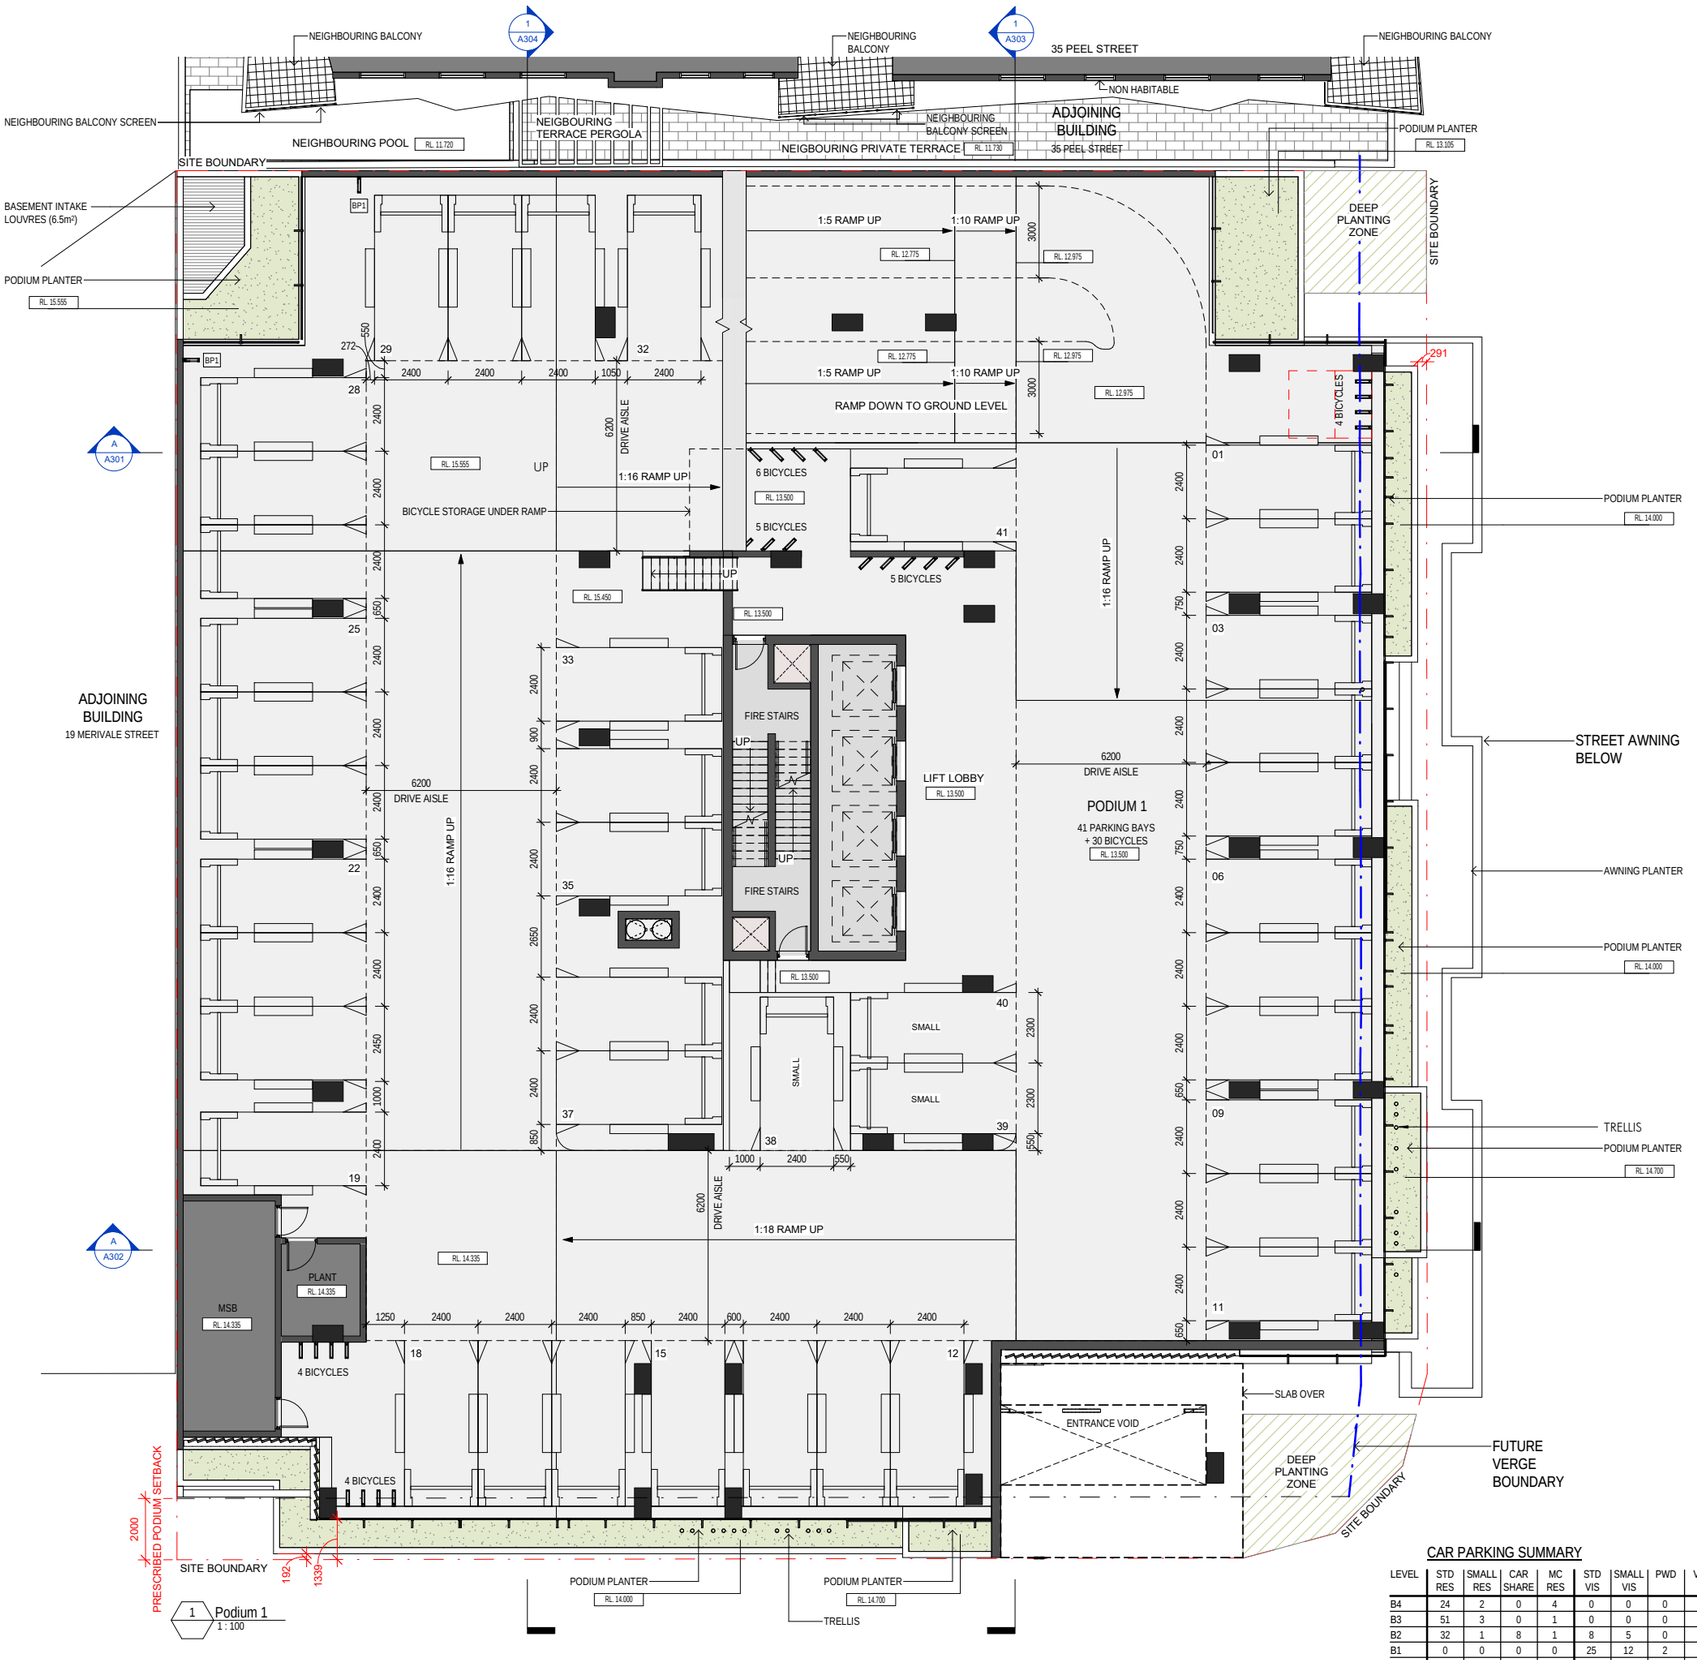

CAR PARKING SUMMARY

LEVEL	STD RES	SMALL RES	CAR SHARE	MC RES	STD VIS	SMALL VIS	PWD	VAN	MC VIS	LEVEL TOTAL
B4	24	2	0	4	0	0	0	0	0	30
B3	51	3	0	1	0	0	0	0	0	55
B2	32	1	8	1	8	5	0	0	0	55
B1	0	0	0	0	25	12	2	2	1	42
P1	38	3	0	0	0	0	0	0	0	41
P2	45	4	0	1	0	0	0	0	0	50
P3	43	5	0	1	0	0	0	0	0	49
TOTAL	233	18	8	8	33	17	2	2	1	
GRAND TOTAL		251	8	8		50	2	2	1	322

BICYCLE PARKING SUMMARY

LEVEL	RES	VIS	LEVEL TOTAL
B4	198	8	206
B3	37	0	37
B2	37	0	37
B1	0	23	23
P1	30	0	30
P2	22	0	22
P3	34	0	34
TOTAL	358	31	389

Builder and/or subcontractors shall verify all project dimensions before commencing on-site work or off-site fabrication. Figured dimensions shall take precedence over scaled dimensions. This drawing is copyright and cannot be reproduced in whole or in part or by any medium without the written permission of Nettleton Tribe Partnership Pty Ltd.

Key Plan
0 2000 5000

Issue	Description	Date
16	DEVELOPMENT APPLICATION	29.03.22
12	ISSUE FOR INFORMATION	09.03.22
11	ISSUE FOR INFORMATION	03.03.22
9	ISSUE FOR INFORMATION	21.02.22
8	FOR INFORMATION	15.02.22
6	ISSUE FOR INFORMATION	03.02.22
5	ISSUE FOR INFORMATION	18.01.22
4	FOR DISCUSSION	17.01.22
3	WROK IN PROGRESS	12.01.22
2	FOR DISCUSSION	15.12.21

DEVELOPMENT APPLICATION

Client
dowse projects
NEW URBAN VILLAGES

Builder

Project Name
Peel St, South Brisbane

Project Address
37-41 Peel St, South Brisbane

Drawing Title
Podium / Level 2

Author:	Checker:	Sheet Size:	Scale:
SL	RM	A1	1:100

Drawing Number: **12039_A101**
Issue: **16**

nettleton tribe

nettleton tribe partnership pty ltd ABN 58 161 683 122
85 Bowen Street, Spring Hill, QLD 4000
t +61 7 3239 2444
e: brisbane@nettletontribe.com.au w: nettletontribe.com.au

F:\REVIT LOCAL\12013\2039-37-41 Peel St - South Brisbane_ThomasTsu@nettletontribe.com.au.rvt
3/3/2022 4:57:35 PM

BCC DS
LODGED
19/04/2022
APPLICATION REF
A005994528

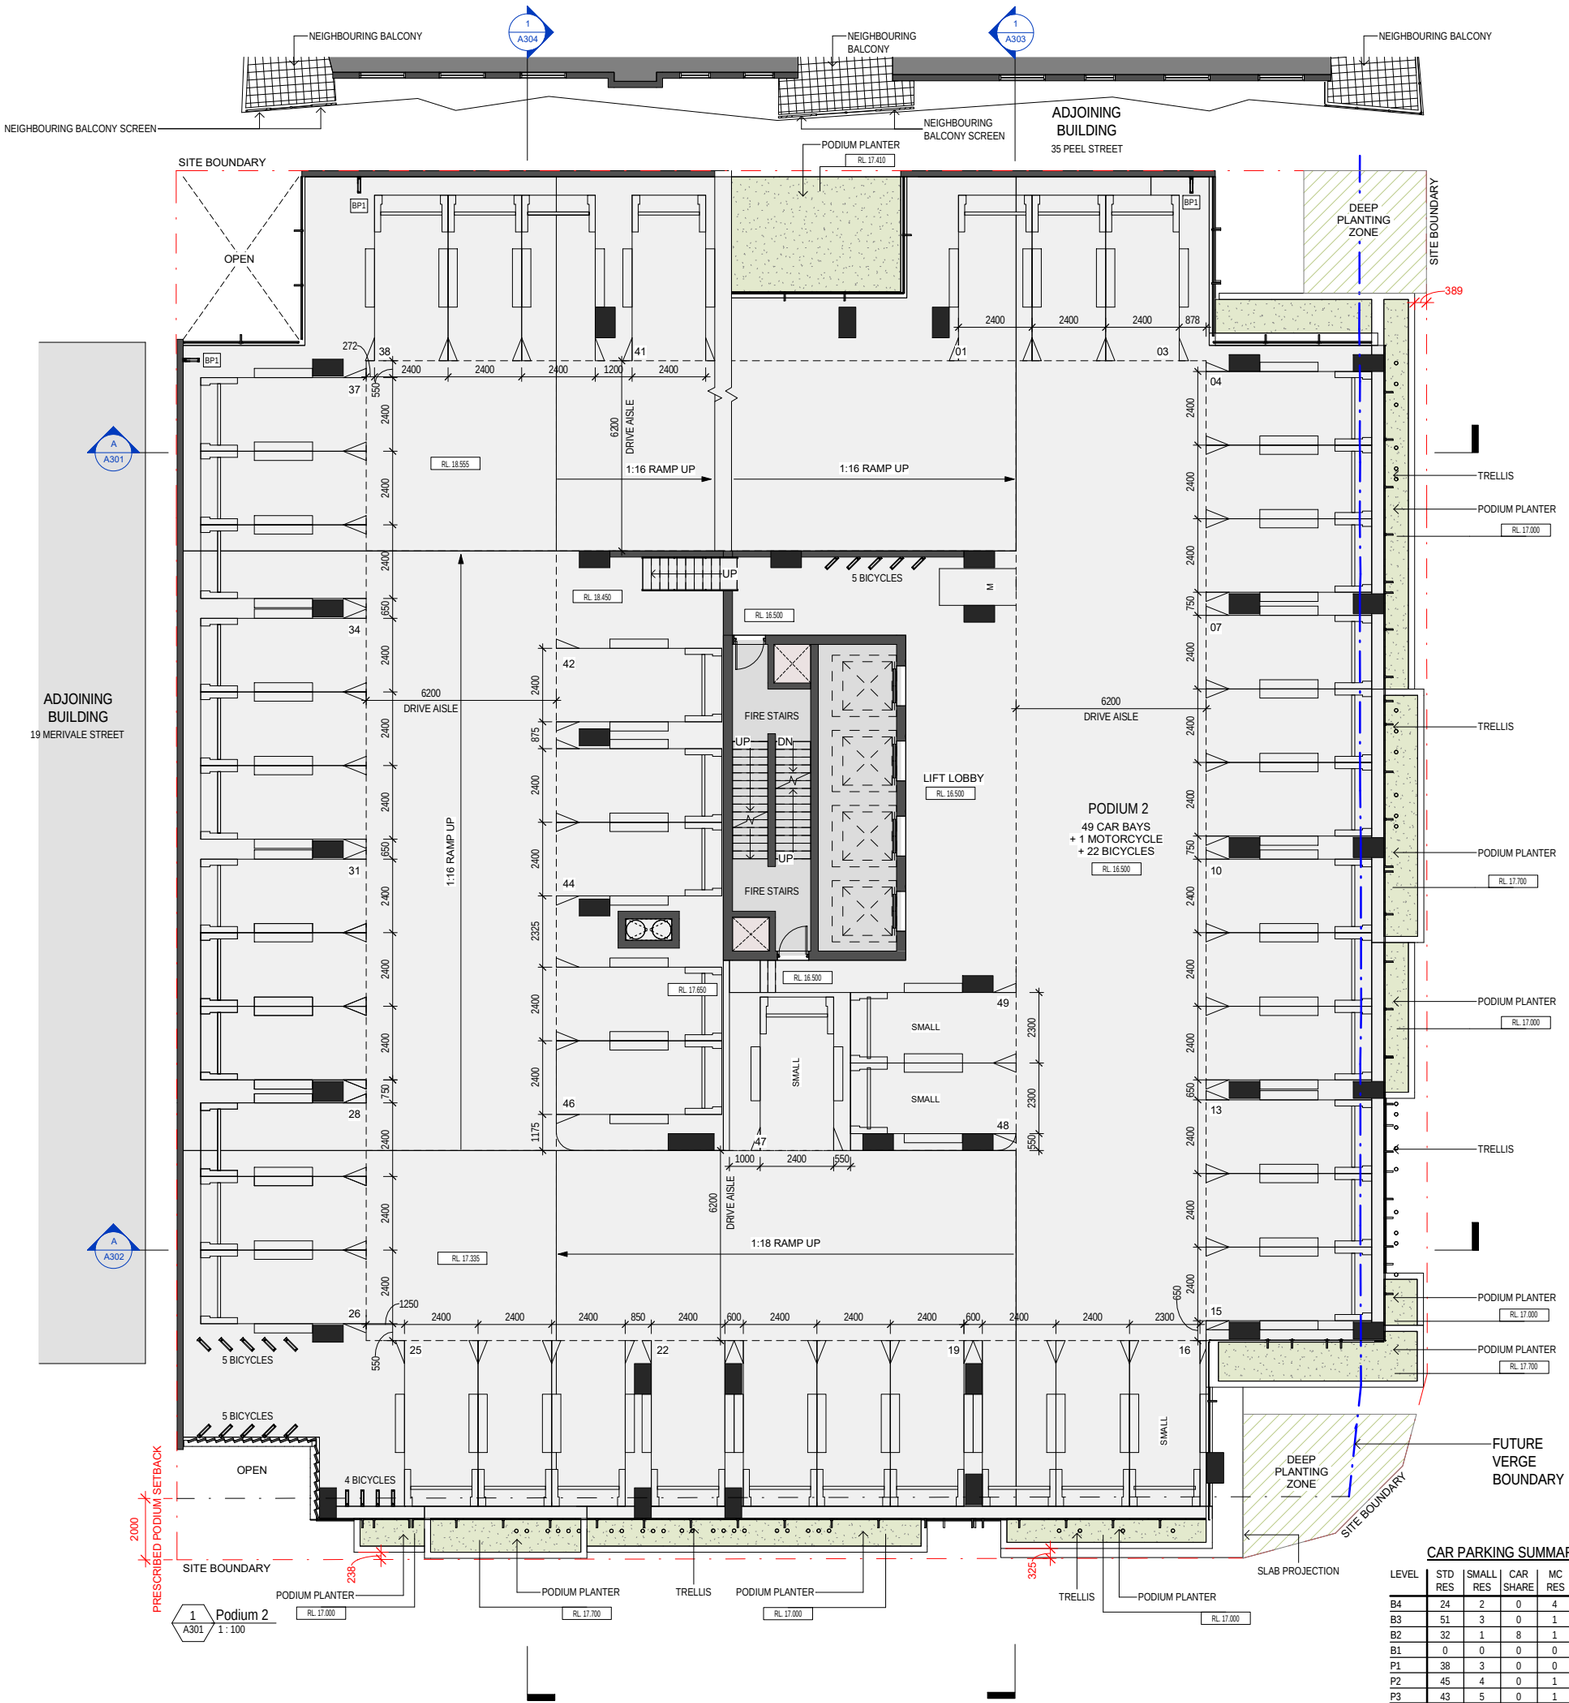

CAR PARKING SUMMARY

LEVEL	STD RES	SMALL RES	CAR SHARE	MC RES	STD VIS	SMALL VIS	PWD	VAN	MC VIS	LEVEL TOTAL
B4	24	2	0	4	0	0	0	0	0	30
B3	51	3	0	1	0	0	0	0	0	55
B2	32	1	8	1	8	5	0	0	0	55
B1	0	0	0	0	25	12	2	2	1	42
P1	38	3	0	0	0	0	0	0	0	41
P2	45	4	0	1	0	0	0	0	0	50
P3	43	5	0	1	0	0	0	0	0	49
TOTAL	233	18	8	8	33	17	2	2	1	
GRAND TOTAL		251	8	8		50	2	2	1	322

BICYCLE PARKING SUMMARY

LEVEL	RES	VIS	LEVEL TOTAL
B4	198	8	206
B3	37	0	37
B2	37	0	37
B1	0	23	23
P1	30	0	30
P2	22	0	22
P3	34	0	34
TOTAL	358	31	389

Builder and/or subcontractors shall verify all project dimensions before commencing on-site work or off-site fabrication. Figured dimensions shall take precedence over scaled dimensions. This drawing is copyright and cannot be reproduced in whole or in part or by any medium without the written permission of Nettleton Tribe Partnership Pty Ltd.

Key Plan
0 3200 8000

Issue	Description	Date
16	DEVELOPMENT APPLICATION	29.03.22
12	ISSUE FOR INFORMATION	09.03.22
11	ISSUE FOR INFORMATION	03.03.22
9	ISSUE FOR INFORMATION	21.02.22
8	FOR INFORMATION	15.02.22
6	ISSUE FOR INFORMATION	03.02.22
5	ISSUE FOR INFORMATION	18.01.22
4	FOR DISCUSSION	17.01.22
3	WRKK IN PROGRESS	12.01.22
2	FOR DISCUSSION	15.12.21

DEVELOPMENT APPLICATION

Client
dowse projects | NEW URBAN VILLAGES

Builder

Project Name
Peel St, South Brisbane

Project Address
37-41 Peel St, South Brisbane

Drawing Title
Podium / Level 3

Author:	Checker:	Sheet Size:	Scale:
SL	RM	A1	1:100

Drawing Number: **12039_A102**
Issue: **16**

nettleton tribe

nettleton tribe partnership pty ltd ABN 58 161 683 122
85 Bowen Street, Spring Hill, QLD 4000
t +61 7 3239 2444
e: brisbane@nettletontribe.com.au w: nettletontribe.com.au

F:\REVIT LOCAL\12039-37-41Peel St - South Brisbane_ThomasTrau@nettletontribe.com.au.rvt
3/3/2022 4:57:19 PM

BCC DS
LODGED
19/04/2022
APPLICATION REF
A005994528

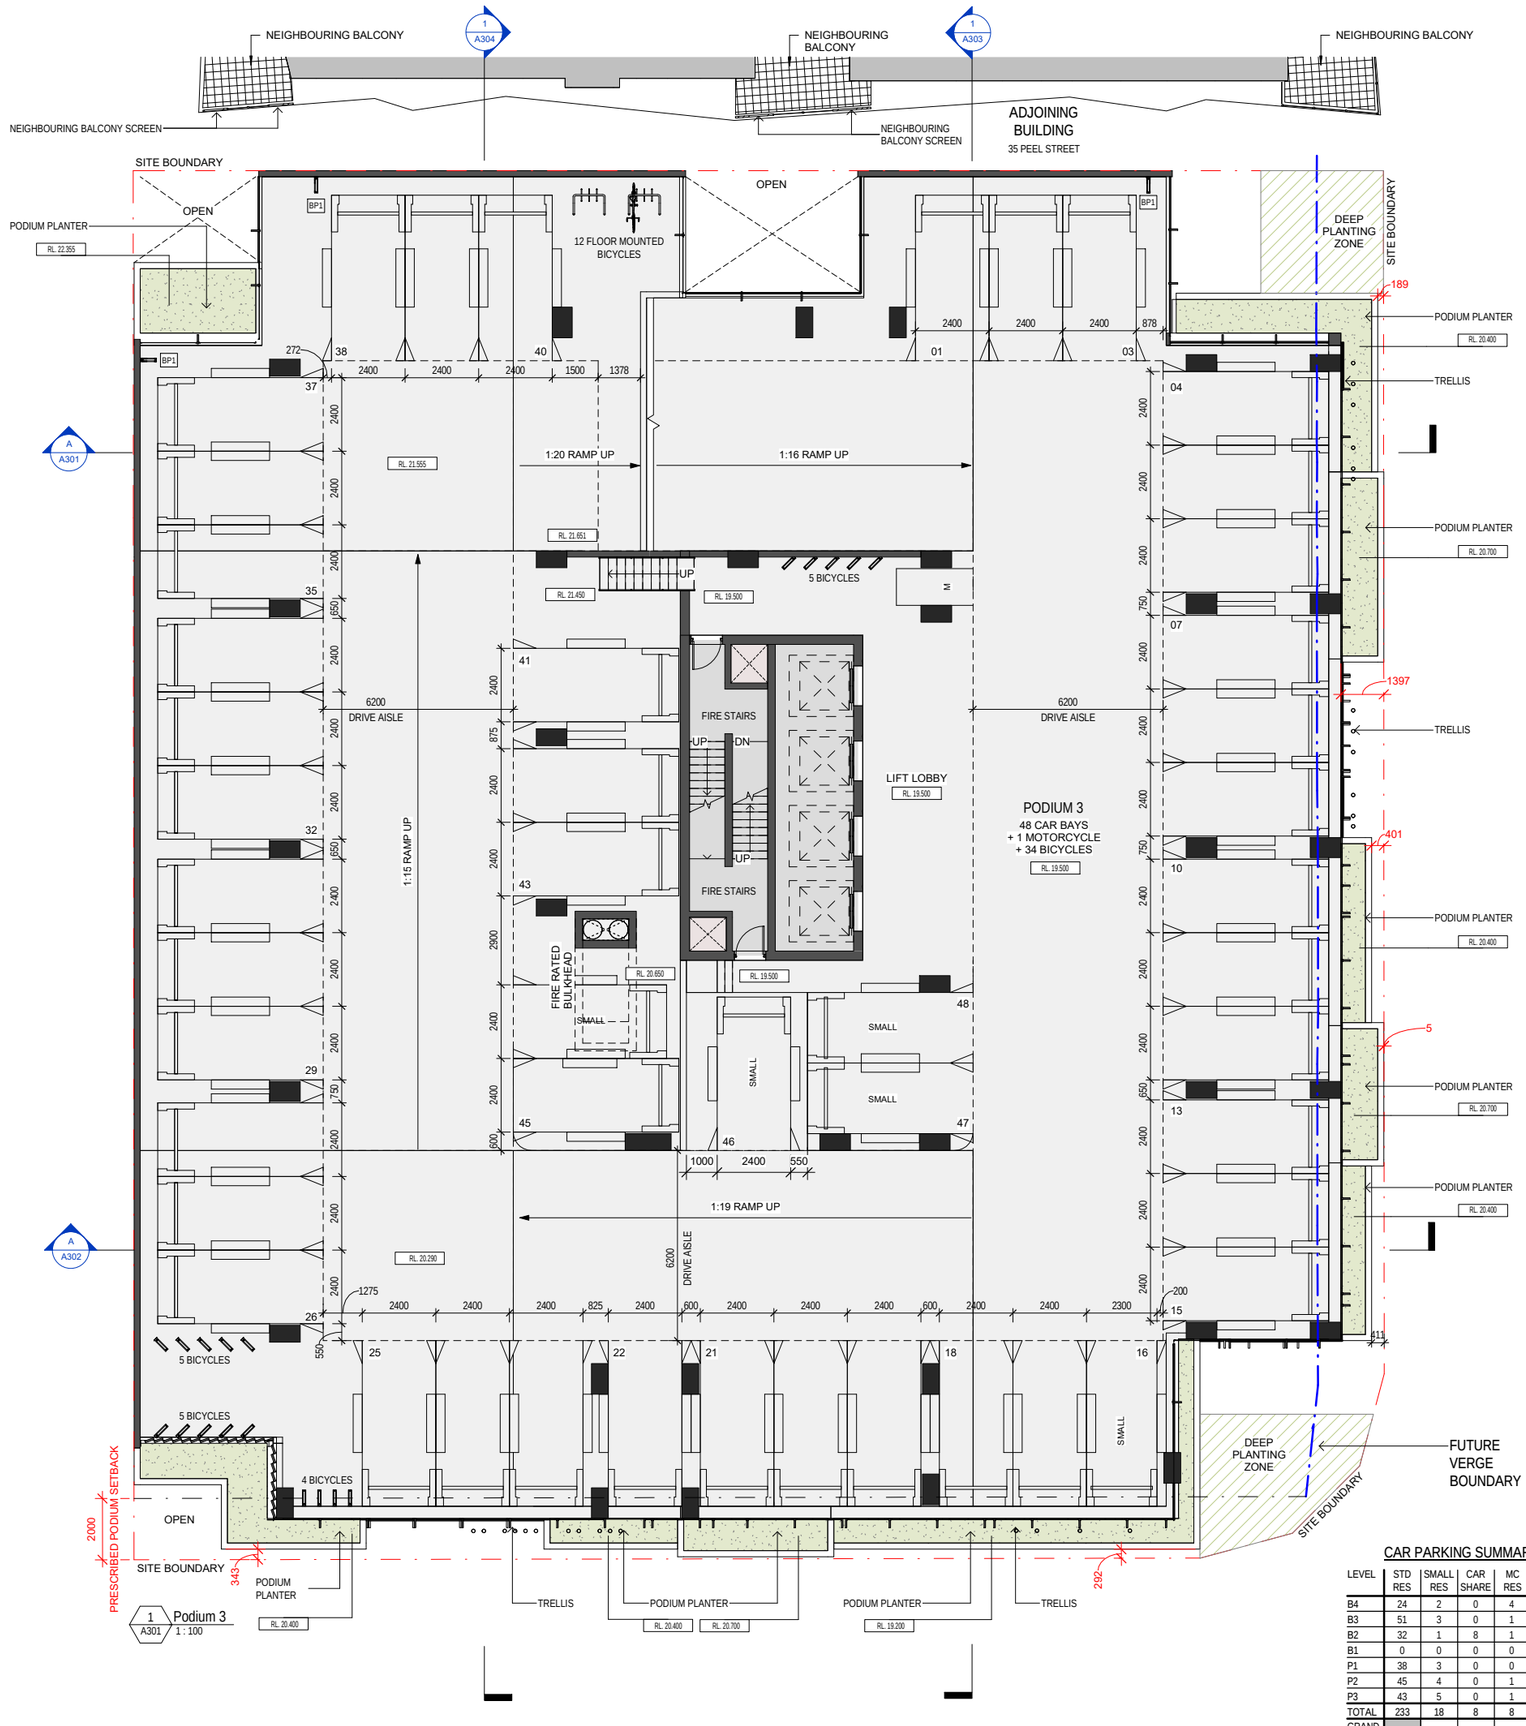

CAR PARKING SUMMARY

LEVEL	STD RES	SMALL RES	CAR SHARE	MC RES	STD VIS	SMALL VIS	PWD	VAN	MC VIS	LEVEL TOTAL
B4	24	2	0	4	0	0	0	0	0	30
B3	51	3	0	1	0	0	0	0	0	55
B2	32	1	8	1	8	5	0	0	0	55
B1	0	0	0	0	25	12	2	2	1	42
P1	38	3	0	0	0	0	0	0	0	41
P2	45	4	0	1	0	0	0	0	0	50
P3	43	5	0	1	0	0	0	0	0	49
TOTAL	233	18	8	8	33	17	2	2	1	
GRAND TOTAL		251	8	8		50	2	2	1	322

BICYCLE PARKING SUMMARY

LEVEL	RES	VIS	LEVEL TOTAL
B4	198	8	206
B3	37	0	37
B2	37	0	37
B1	0	23	23
P1	30	0	30
P2	22	0	22
P3	34	0	34
TOTAL	358	31	389

Builder and/or subcontractors shall verify all project dimensions before commencing on-site work or off-site fabrication. Figured dimensions shall take precedence over scaled dimensions. This drawing is copyright and cannot be reproduced in whole or in part or by any medium without the written permission of Nettleton Tribe Partnership Pty Ltd.

Key Plan

0 2000 5000

Issue	Description	Date
16	DEVELOPMENT APPLICATION	29.03.22
12	ISSUE FOR INFORMATION	09.03.22
11	ISSUE FOR INFORMATION	03.03.22
9	ISSUE FOR INFORMATION	21.02.22
8	FOR INFORMATION	15.02.22
6	ISSUE FOR INFORMATION	03.02.22
5	ISSUE FOR INFORMATION	18.01.22
4	FOR DISCUSSION	17.01.22
3	WRIOK IN PROGRESS	12.01.22
2	FOR DISCUSSION	15.12.21

DEVELOPMENT APPLICATION

Client

dowse projects | NEW URBAN VILLAGES

Builder

Project Name
Peel St, South Brisbane

Project Address
37-41 Peel St, South Brisbane

Drawing Title
Podium / Level 4

Author:	Checker:	Sheet Size:	Scale:
SL	RM	A1	1:100

Drawing Number: **12039_A103**

Issue: **16**

nettleton tribe

nettleton tribe partnership pty ltd ABN 58 161 683 122

85 Bowen Street, Spring Hill, QLD 4000
t +61 7 3239 2444
e: brisbane@nettletontribe.com.au w: nettletontribe.com.au

F:\REVIT LOCAL\12039-37-41 Peel St - South Brisbane_ThomasTsu@nettletontribe.com.au.rvt
3/3/2022 4:57:36 PM

BCC DS
LODGED
19/04/2022
APPLICATION REF
A005994528

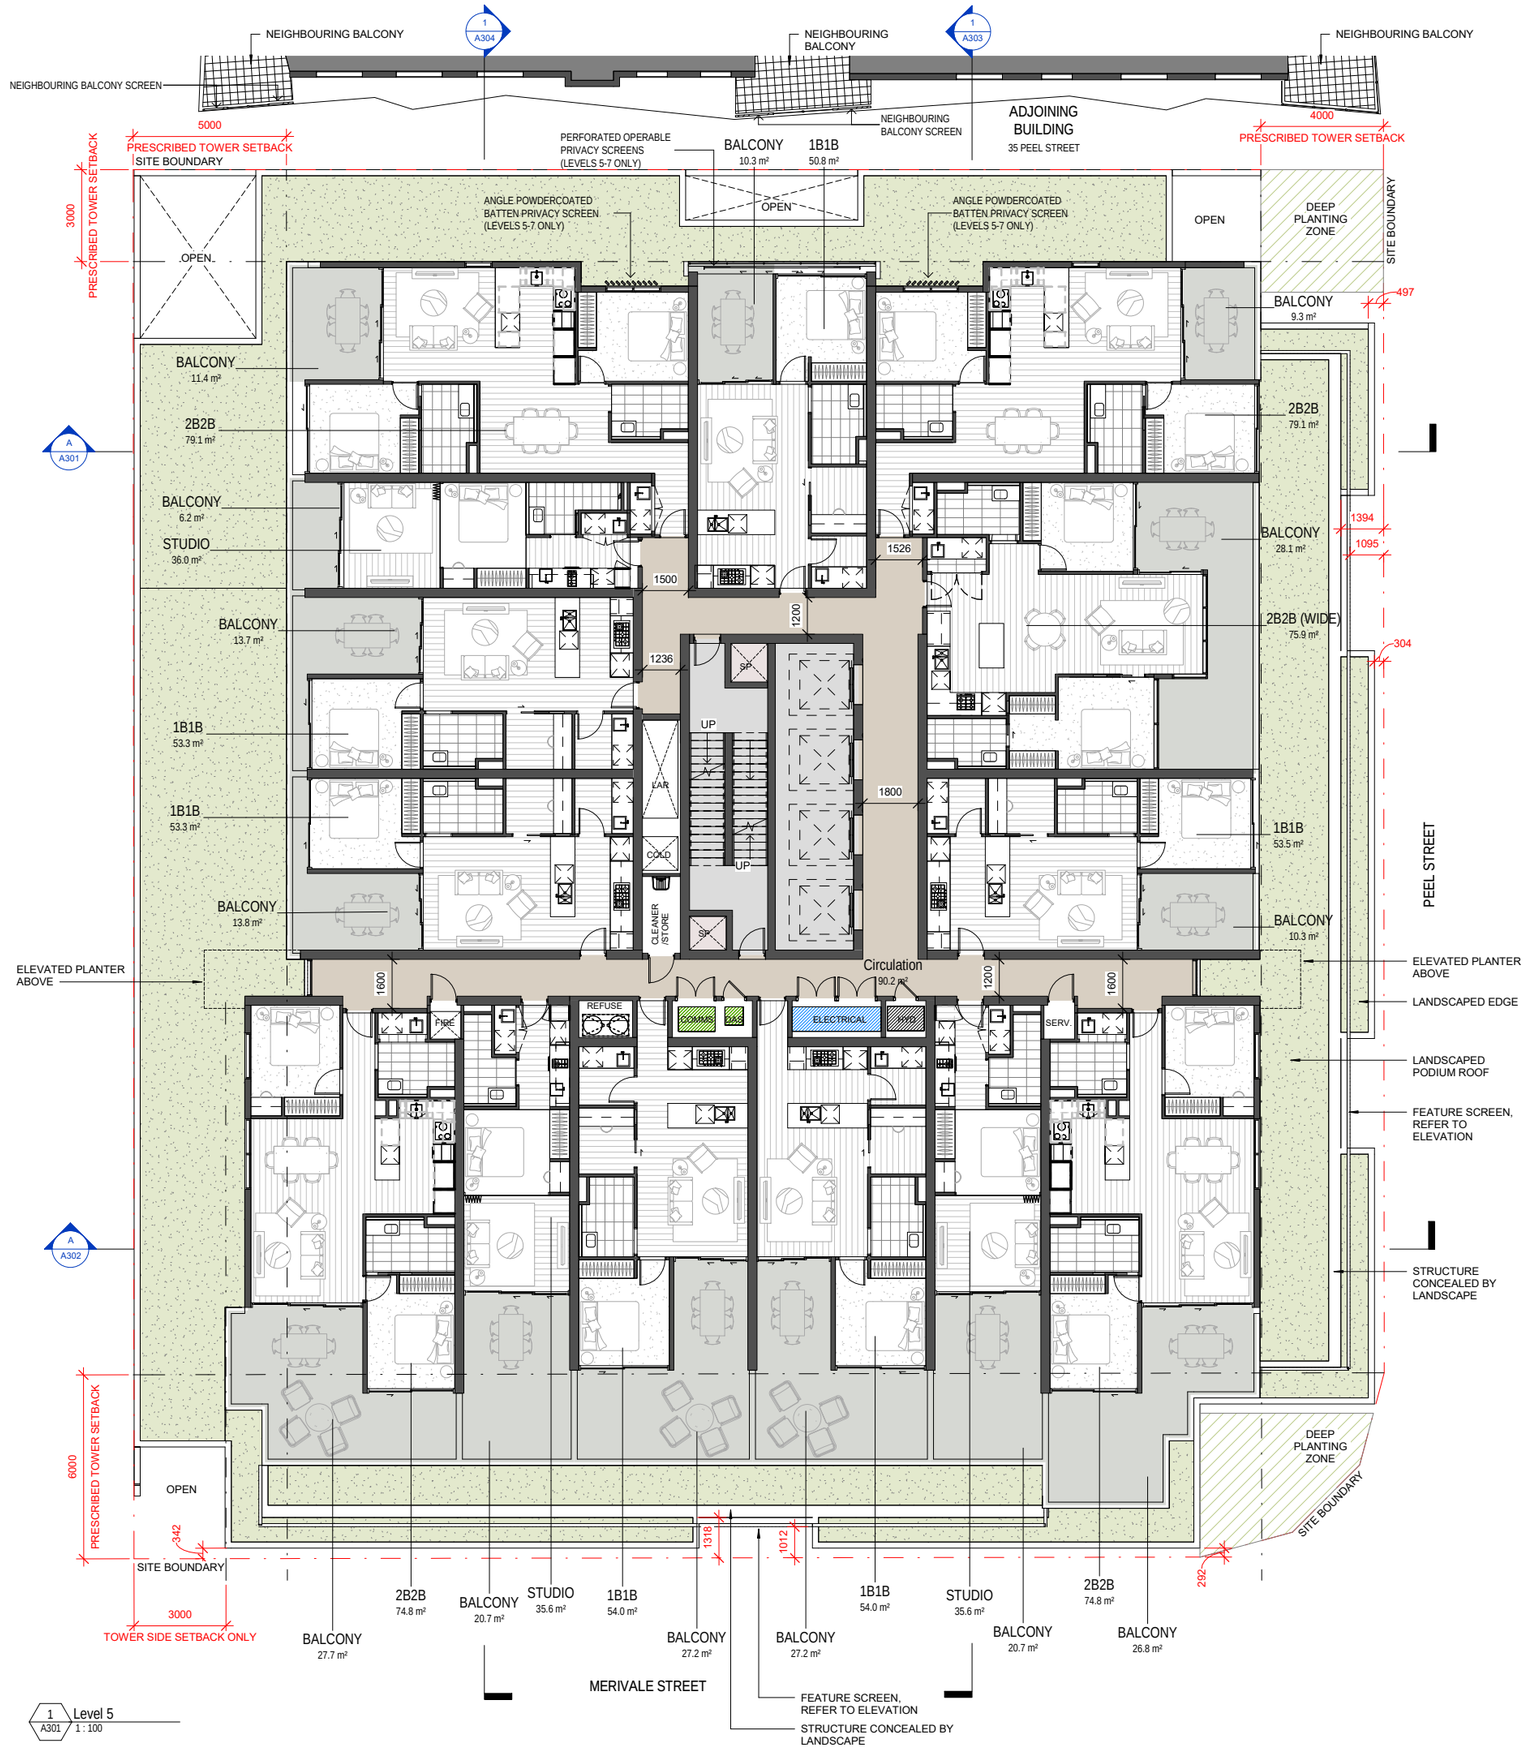

UNIT SCHEDULE

TYPE	INTERNAL	BALCONY (L6-30)
1B1B + MPR	54 m²	10.7 m²
2B2B (CORNER)	75 / 79 m²	11-14 m²
2B2B (WIDE)	76 m²	12-14 m²
STUDIO	36 m²	6-12 m²

Builder and/or subcontractors shall verify all project dimensions before commencing on-site work or off-site fabrication. Figured dimensions shall take precedence over scaled dimensions. This drawing is copyright and cannot be reproduced in whole or in part or by any medium without the written permission of Nettleton Tribe Partnership Pty Ltd.

Key Plan
0 2000 5000

Issue	Description	Date
16	DEVELOPMENT APPLICATION	29.03.22
12	ISSUE FOR INFORMATION	09.03.22
11	ISSUE FOR INFORMATION	03.03.22
8	FOR INFORMATION	15.02.22
6	ISSUE FOR INFORMATION	03.02.22
5	ISSUE FOR INFORMATION	18.01.22
3	WROK IN PROGRESS	12.01.22
2	FOR DISCUSSION	15.12.21

DEVELOPMENT APPLICATION

Client
dowse projects
NEW URBAN VILLAGES

Builder

Project Name
Peel St, South Brisbane

Project Address
37-41 Peel St, South Brisbane

Drawing Title
Level 5

Author:	Checker:	Sheet Size:	Scale:
SL	RM	A1	1:100

Drawing Number: **12039_A104**
Issue: **16**

nettleton tribe partnership pty ltd ABN 58 161 683 122
85 Bowen Street, Spring Hill, QLD 4000
t +61 7 3239 2444
e: brisbane@nettletontribe.com.au w: nettletontribe.com.au

F:\REVIT LOCAL\12039-37-41Peel St - South Brisbane_ThomasTrau@nettletontribe.com.au.rvt
3/3/2022 4:58:06 PM

BCC DS
LODGED
19/04/2022
APPLICATION REF
A005994528

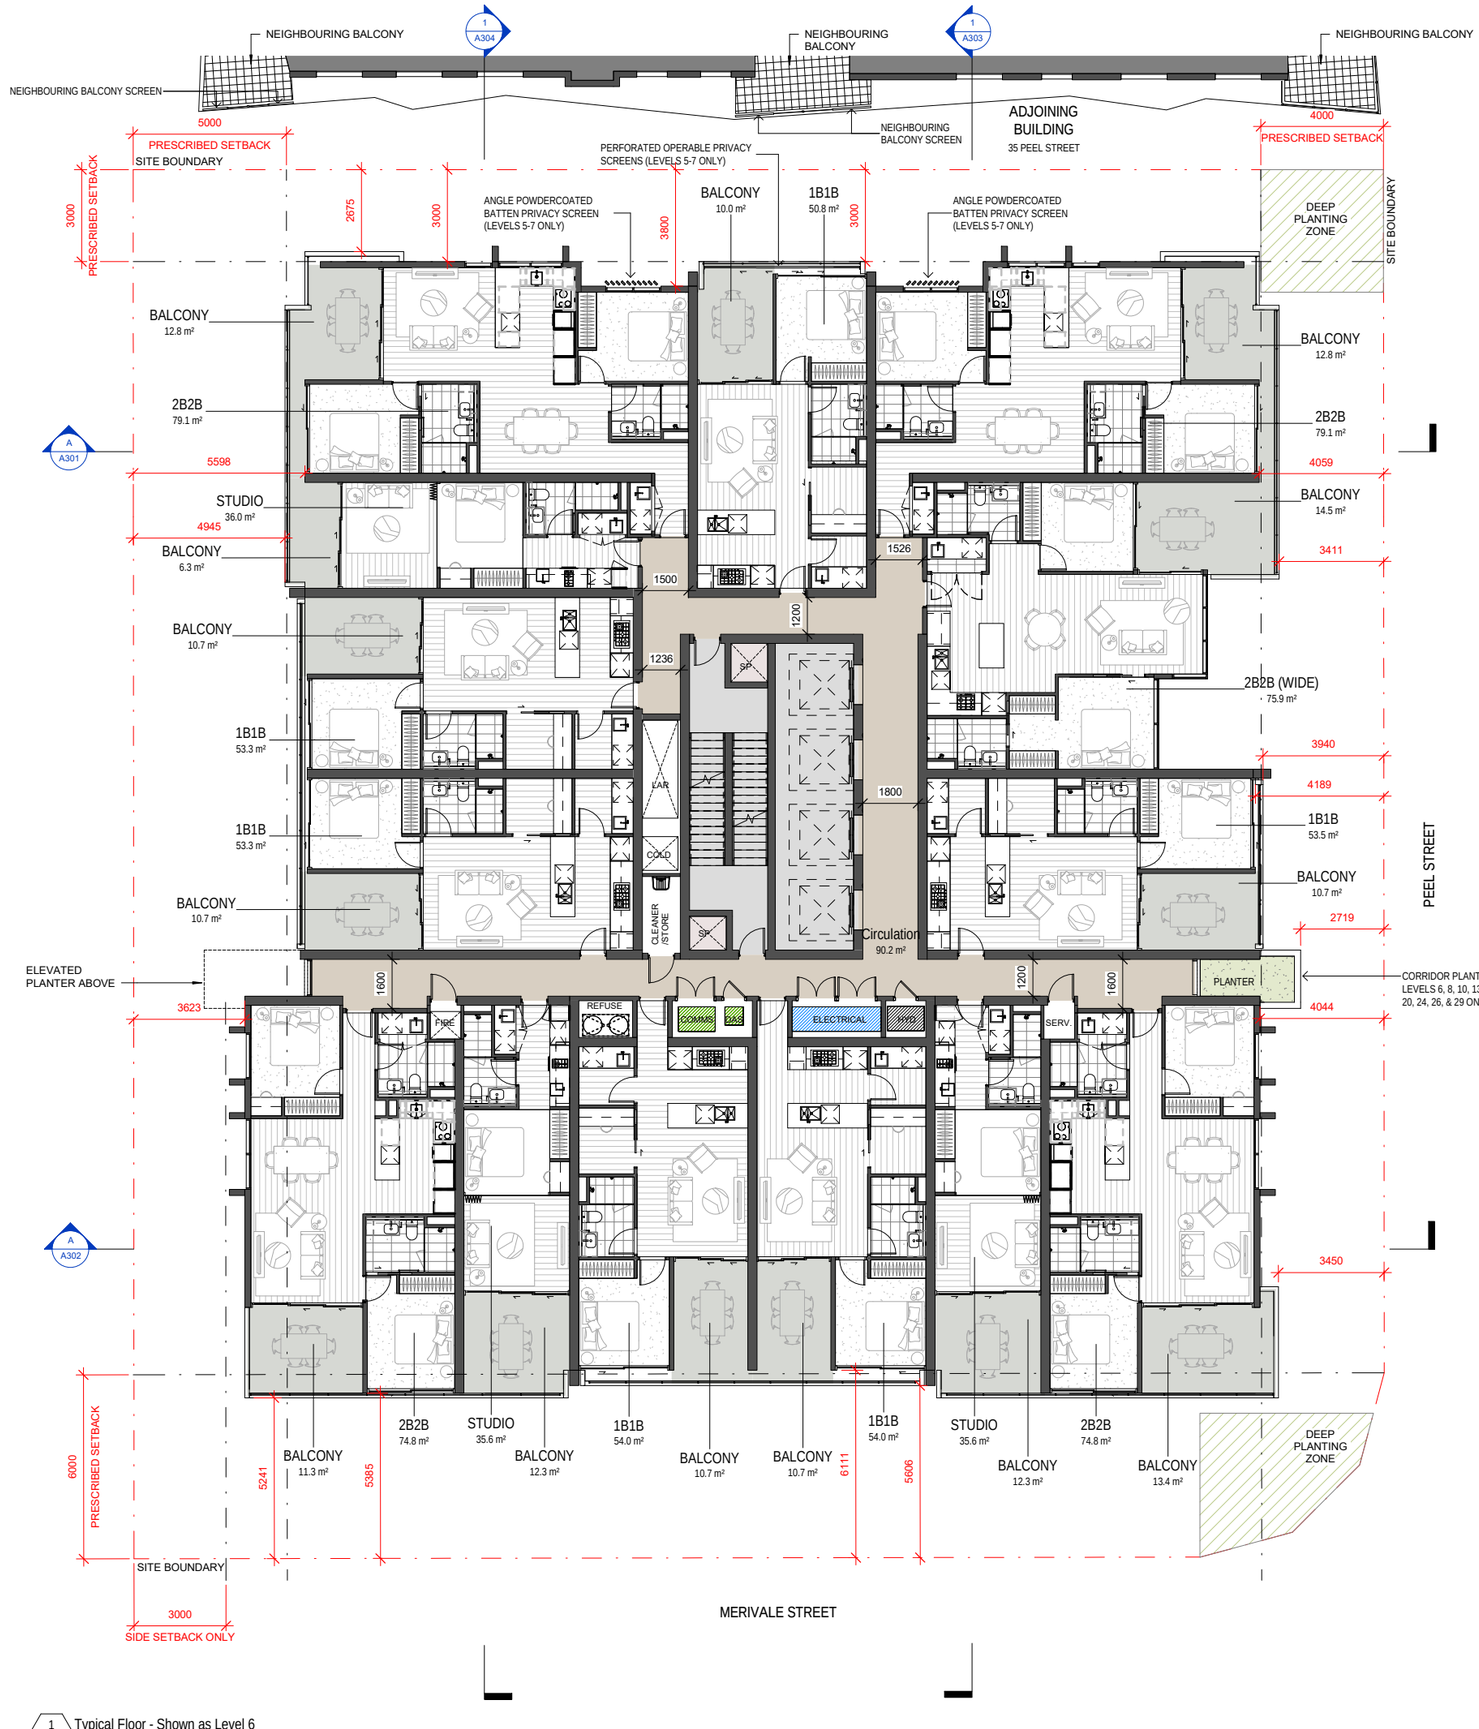

1 A301 Typical Floor - Shown as Level 6
1 : 100

UNIT SCHEDULE

TYPE	INTERNAL	BALCONY (L6-30)
1B1B + MPR	54 m²	10.7 m²
2B2B (CORNER)	75 / 79 m²	11-14 m²
2B2B (WIDE)	76 m²	12-14 m²
STUDIO	36 m²	6-12 m²

Builder and/or subcontractors shall verify all project dimensions before commencing on-site work or off-site fabrication. Figured dimensions shall take precedence over scaled dimensions. This drawing is copyright and cannot be reproduced in whole or in part or by any medium without the written permission of Nettleton Tribe Partnership Pty Ltd.

Key Plan
0 2000 5000

Issue	Description	Date
16	DEVELOPMENT APPLICATION	29.03.22
12	ISSUE FOR INFORMATION	09.03.22
11	ISSUE FOR INFORMATION	03.03.22

DEVELOPMENT APPLICATION

Client
dowse projects
NEW URBAN VILLAGES

Builder

Project Name
Peel St, South Brisbane

Project Address
37-41 Peel St, South Brisbane

Drawing Title
Typical Floor L6-29 (Type A)

Author:	Checker:	Sheet Size:	Scale:
CT	RM	A1	1:100

Drawing Number: **12039_A105**
Issue: **16**

nettleton tribe

nettleton tribe partnership pty ltd ABN 58 161 683 122
85 Bowen Street, Spring Hill, QLD 4000
t +61 7 3239 2444
e: brisbane@nettletontribe.com.au w: nettletontribe.com.au

F:\REVIT LOCAL\20211203-37-41 Peel St - South Brisbane_ThomasTsui@nettletontribe.com.au.rvt
3/3/2022 4:58:35 PM

BCC DS
LODGED
19/04/2022
APPLICATION REF
A005994528

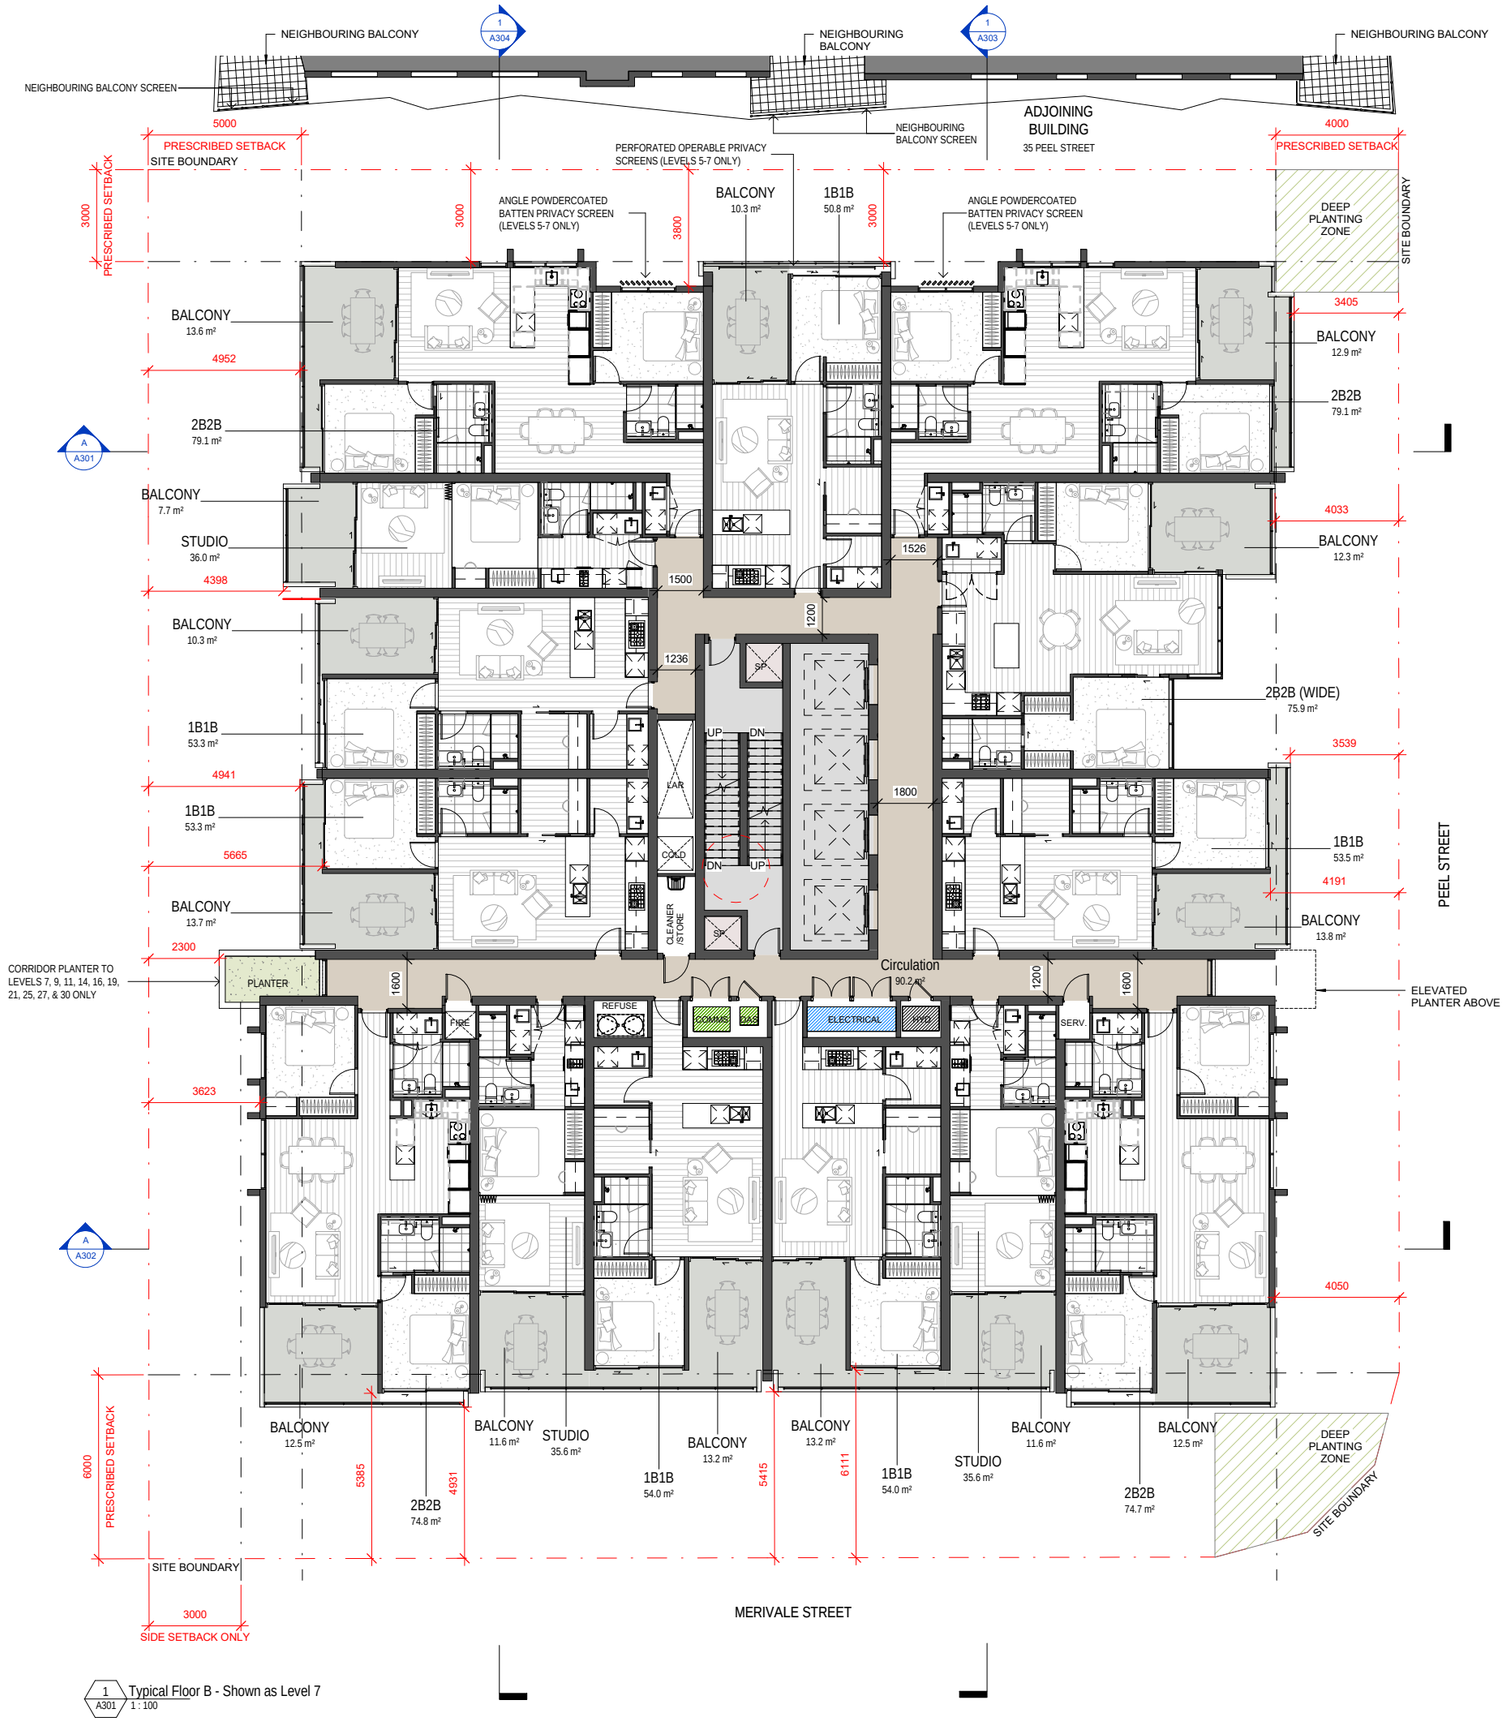

1 A301 Typical Floor B - Shown as Level 7
1 : 100

UNIT SCHEDULE

TYPE	INTERNAL	BALCONY (L6-30)
1B1B + MPR	54 m²	10.7 m²
2B2B (CORNER)	75 / 79 m²	11-14 m²
2B2B (WIDE)	76 m²	12-14 m²
STUDIO	36 m²	6-12 m²

Builder and/or subcontractors shall verify all project dimensions before commencing on-site work or off-site fabrication. Figured dimensions shall take precedence over scaled dimensions. This drawing is copyright and cannot be reproduced in whole or in part or by any medium without the written permission of Nettleton Tribe Partnership Pty Ltd.

Key Plan
0 2000 5000

Issue	Description	Date
16	DEVELOPMENT APPLICATION	29.03.22
12	ISSUE FOR INFORMATION	09.03.22
11	ISSUE FOR INFORMATION	03.03.22
8	FOR INFORMATION	15.02.22
6	ISSUE FOR INFORMATION	03.02.22
5	ISSUE FOR INFORMATION	18.01.22
4	FOR DISCUSSION	17.01.22
3	WROK IN PROGRESS	12.01.22
2	FOR DISCUSSION	15.12.21

DEVELOPMENT APPLICATION

Client
dowse projects
NEW URBAN VILLAGES

Builder

Project Name
Peel St, South Brisbane

Project Address
37-41 Peel St, South Brisbane

Drawing Title
Typical Floor L6-29 (Type B)

Author:	Checker:	Sheet Size:	Scale:
CT	RM	A1	1:100

Drawing Number: **12039_A106**
Issue: **16**

nettleton tribe partnership pty ltd ABN 58 161 683 122
85 Bowen Street, Spring Hill, QLD 4000
t +61 7 3239 2444
e: brisbane@nettletontribe.com.au w: nettletontribe.com.au

F:\REVIT LOCAL\12013239-37-41Peel St - South Brisbane_ThomasTrau@nettletontribe.com.au.rvt
3/3/2022 4:58:42 PM

BCC DS
LODGED
19/04/2022
APPLICATION REF
A005994528

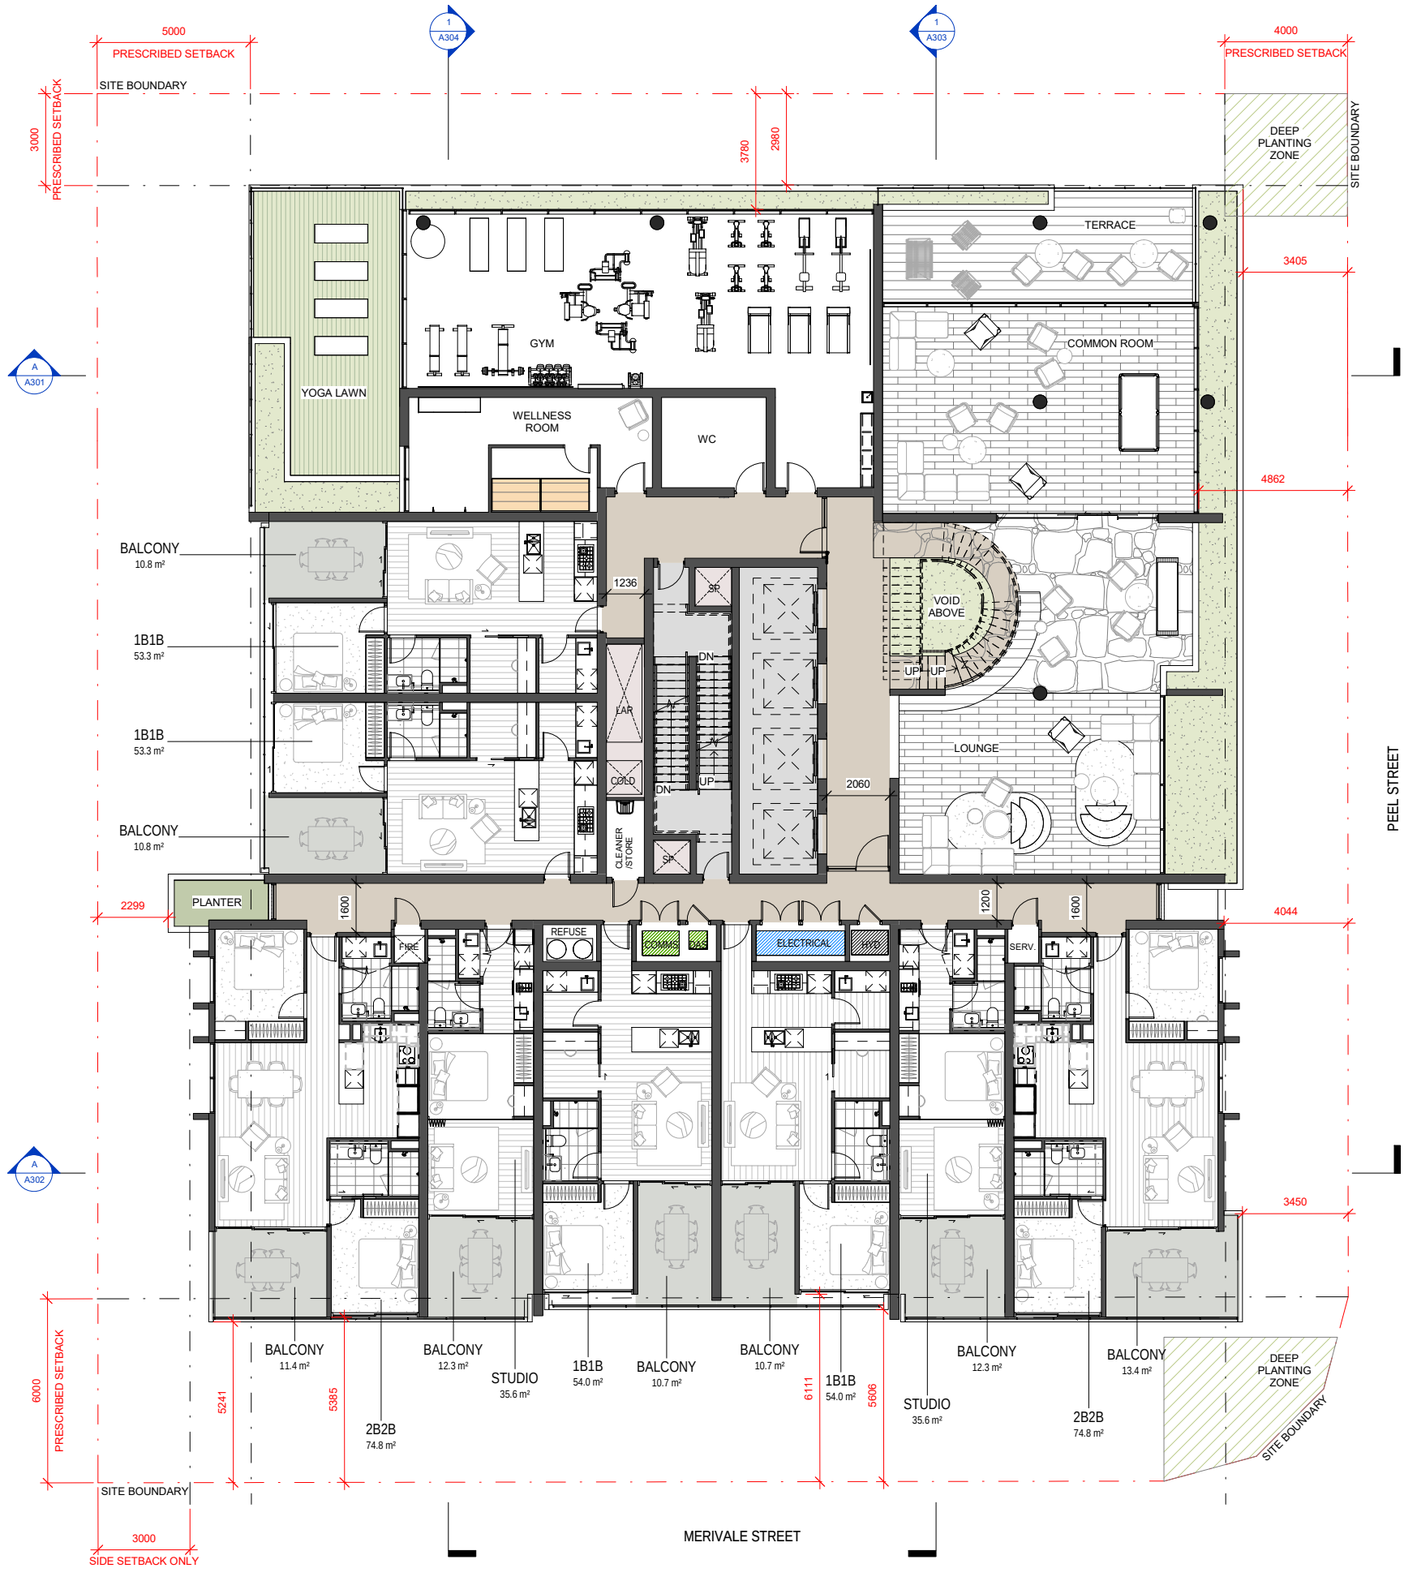

UNIT SCHEDULE

TYPE	INTERNAL	BALCONY (L6-30)
1B1B + MPR **2B2B** (CORNER)	54 m² 75 / 79 m²	10.7 m² 11-14 m²
2B2B (WIDE)	76 m²	12-14 m²
STUDIO	36 m²	6-12 m²

Builder and/or subcontractors shall verify all project dimensions before commencing on-site work or off-site fabrication. Figured dimensions shall take precedence over scaled dimensions. This drawing is copyright and cannot be reproduced in whole or in part or by any medium without the written permission of Nettleton Tribe Partnership Pty Ltd.

Key Plan
0 2000 5000

Issue	Description	Date
16	DEVELOPMENT APPLICATION	29.03.22
12	ISSUE FOR INFORMATION	09.03.22
11	ISSUE FOR INFORMATION	03.03.22
8	FOR INFORMATION	15.02.22
6	ISSUE FOR INFORMATION	03.02.22
5	ISSUE FOR INFORMATION	18.01.22

DEVELOPMENT APPLICATION

Client
dowse projects
NEW URBAN VILLAGES

Builder

Project Name
Peel St, South Brisbane

Project Address
37-41 Peel St, South Brisbane

Drawing Title
Level 30

Author:	Checker:	Sheet Size:	Scale:
CT	RM	A1	1:100

Drawing Number: **12039_A107**
Issue: **16**

nettleton tribe partnership pty ltd ABN 58 161 683 122
85 Bowen Street, Spring Hill, QLD 4000
t +61 7 3239 2444
e: brisbane@nettletontribe.com.au w: nettletontribe.com.au

F:\REVIT LOCAL\12039-37-41Peel St - South Brisbane_ThomasTrau@nettletontribe.com.au.rvt
3/3/2022 4:59:18 PM

BCC DS
LODGED
19/04/2022
APPLICATION REF
A005994528

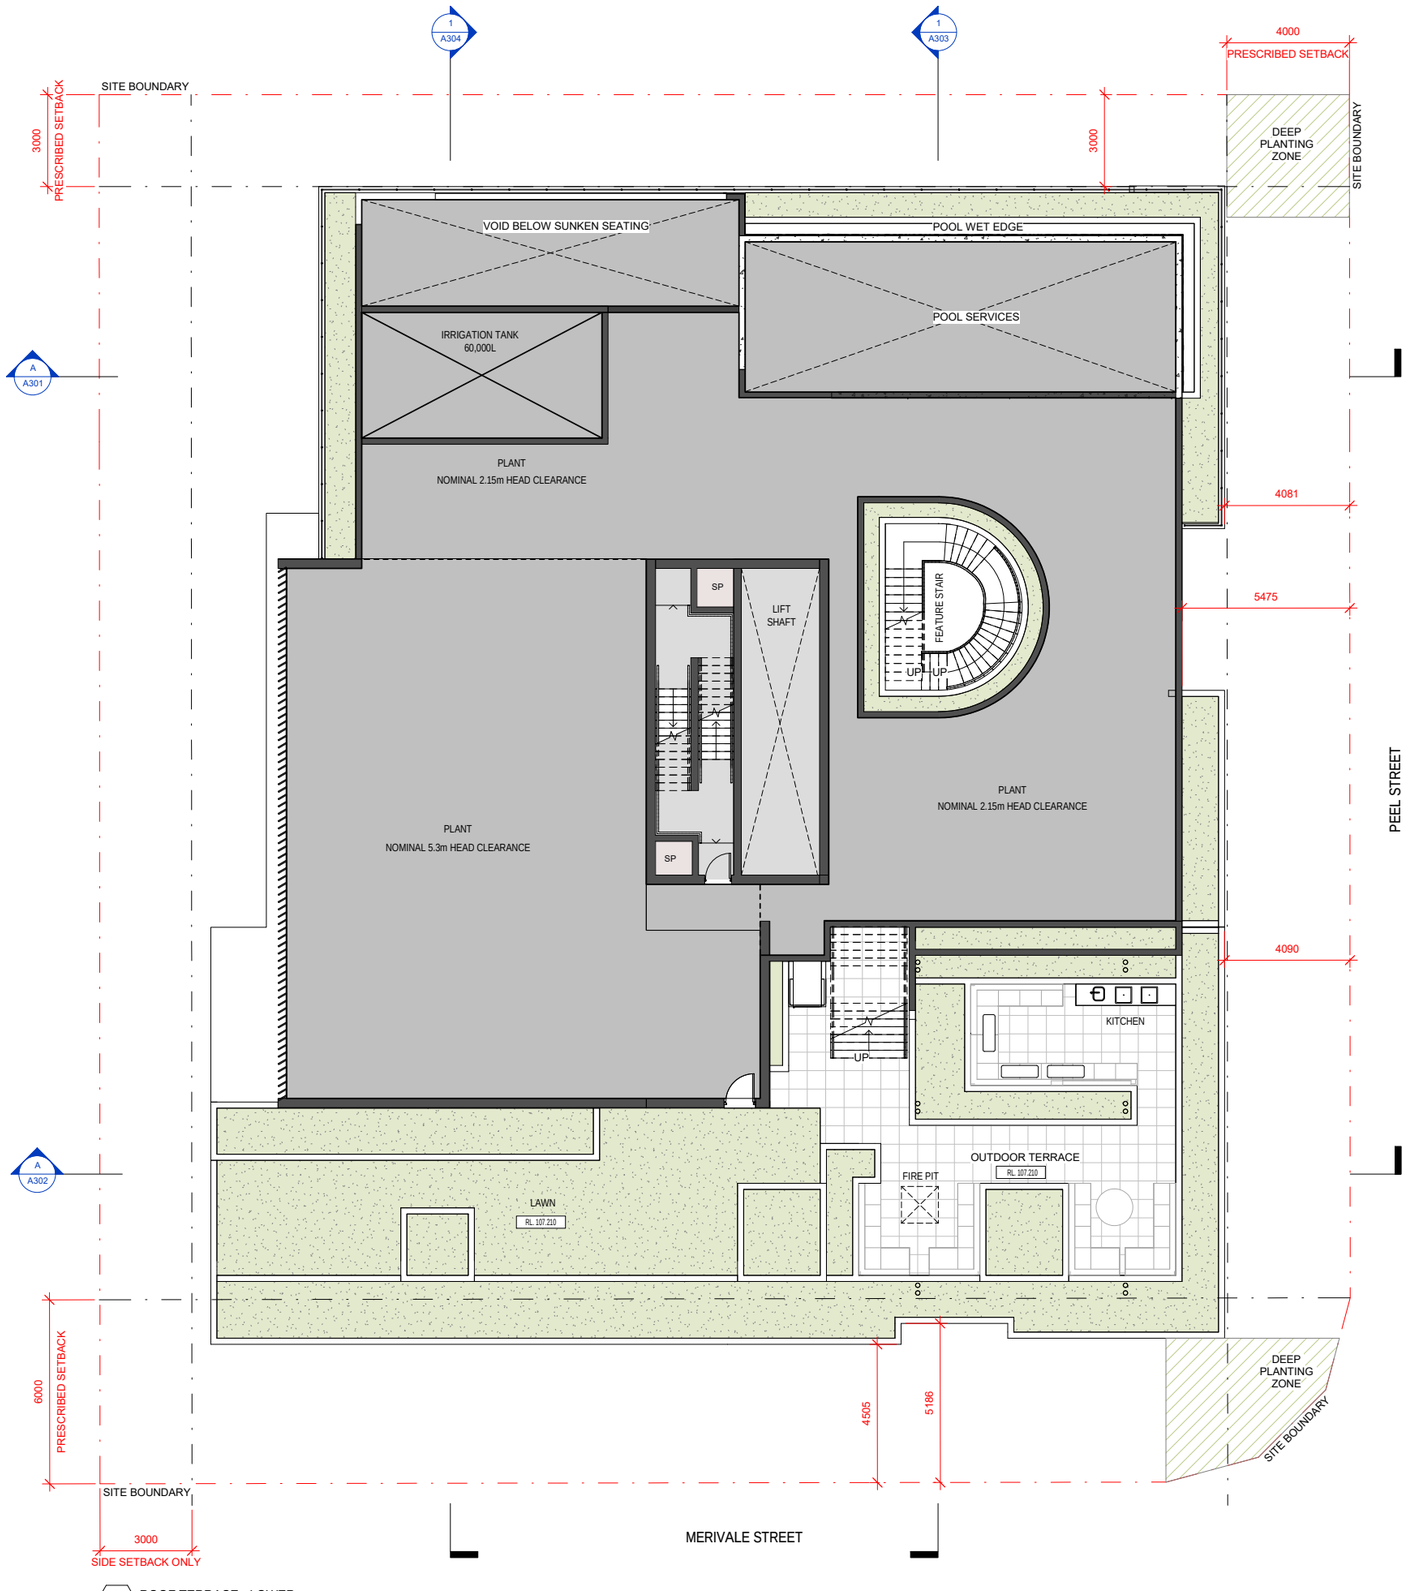

1 A301 ROOF TERRACE - LOWER
1 : 100

Builder and/or subcontractors shall verify all project dimensions before commencing on-site work or off-site fabrication. Figured dimensions shall take precedence over scaled dimensions. This drawing is copyright and cannot be reproduced in whole or in part or by any medium without the written permission of Nettleton Tribe Partnership Pty Ltd.

Key Plan
0 2000 5000

Issue	Description	Date
16	DEVELOPMENT APPLICATION	29.03.22
14	ISSUE FOR COORDINATION	17.03.22
12	ISSUE FOR INFORMATION	09.03.22
11	ISSUE FOR INFORMATION	03.03.22
8	FOR INFORMATION	15.02.22
6	ISSUE FOR INFORMATION	03.02.22
5	ISSUE FOR INFORMATION	18.01.22

DEVELOPMENT APPLICATION

Client
dowse projects
NEW URBAN VILLAGES

Builder

Project Name
Peel St, South Brisbane

Project Address
37-41 Peel St, South Brisbane

Drawing Title
Level 31 - Lower Roof Terrace

Author:	Checker:	Sheet Size:	Scale:
CT	RM	A1	1:100

Drawing Number: **12039_A108**
Issue: **16**

nettleton tribe partnership pty ltd ABN 58 161 683 122
85 Bowen Street, Spring Hill, QLD 4000
t +61 7 3239 2444
e: brisbane@nettletontribe.com.au w: nettletontribe.com.au

F:\REVIT LOCAL\20210309-37-41Peel St - South Brisbane_ThomasTha@nettletontribe.com.au.rvt
3/03/2022 4:39:29 PM

BCC DS
LODGED
19/04/2022
APPLICATION REF
A005994528

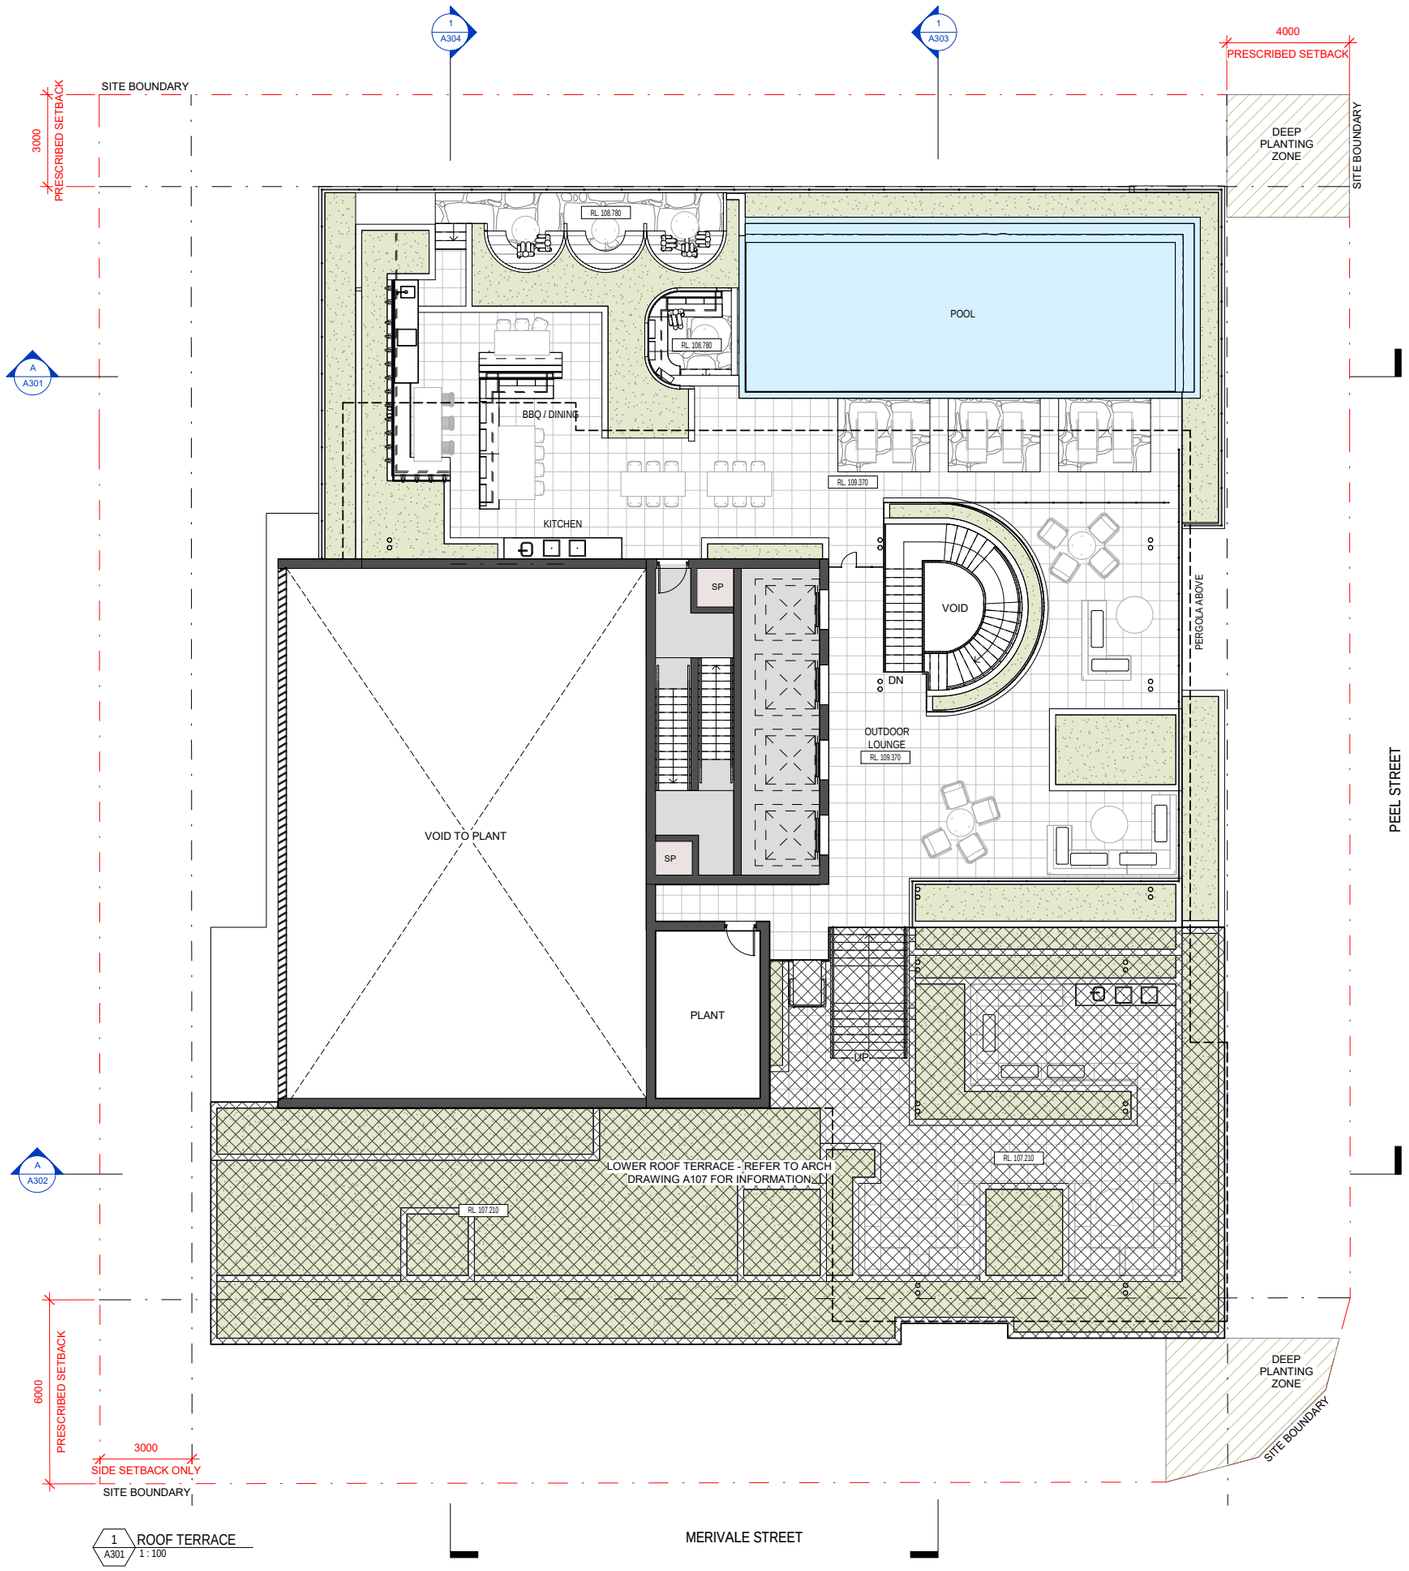

Builder and/or subcontractors shall verify all project dimensions before commencing on-site work or off-site fabrication. Figured dimensions shall take precedence over scaled dimensions. This drawing is copyright and cannot be reproduced in whole or in part or by any medium without the written permission of Nettleton Tribe Partnership Pty Ltd.

Key Plan

0 2000 5000

Issue	Description	Date
16	DEVELOPMENT APPLICATION	29.03.22
15	ISSUE FOR COORDINATION	17.03.22
14	ISSUE FOR COORDINATION	17.03.22
13	ISSUE FOR COORDINATION-PERGOLA EXTENT	11.03.22
12	ISSUE FOR INFORMATION	09.03.22
11	ISSUE FOR INFORMATION	03.03.22
8	FOR INFORMATION	15.02.22
6	ISSUE FOR INFORMATION	03.02.22
5	ISSUE FOR INFORMATION	18.01.22
3	WROK IN PROGRESS	12.01.22

DEVELOPMENT APPLICATION

Client
dowse projects
NEW URBAN VILLAGES

Builder

Project Name
Peel St, South Brisbane

Project Address
37-41 Peel St, South Brisbane

Drawing Title
Level 32 - Roof Terrace

Author:	Checker:	Sheet Size:	Scale:
CT	RM	A1	1:100

Drawing Number: **12039_A109**
Issue: **16**

nettletontribe

nettleton tribe partnership pty ltd ABN 58 161 683 122
85 Bowen Street, Spring Hill, QLD 4000
t +61 7 3239 2444
e: brisbane@nettletontribe.com.au w: nettletontribe.com.au

F:\NEVUT-LOCAL\12012039_37-41Peel St - South Brisbane_Thomas.Tsai@nettletontribe.com.au.rvt
3/30/2022 4:39:55 PM

BCC DS
LODGED
19/04/2022
APPLICATION REF
A005994528

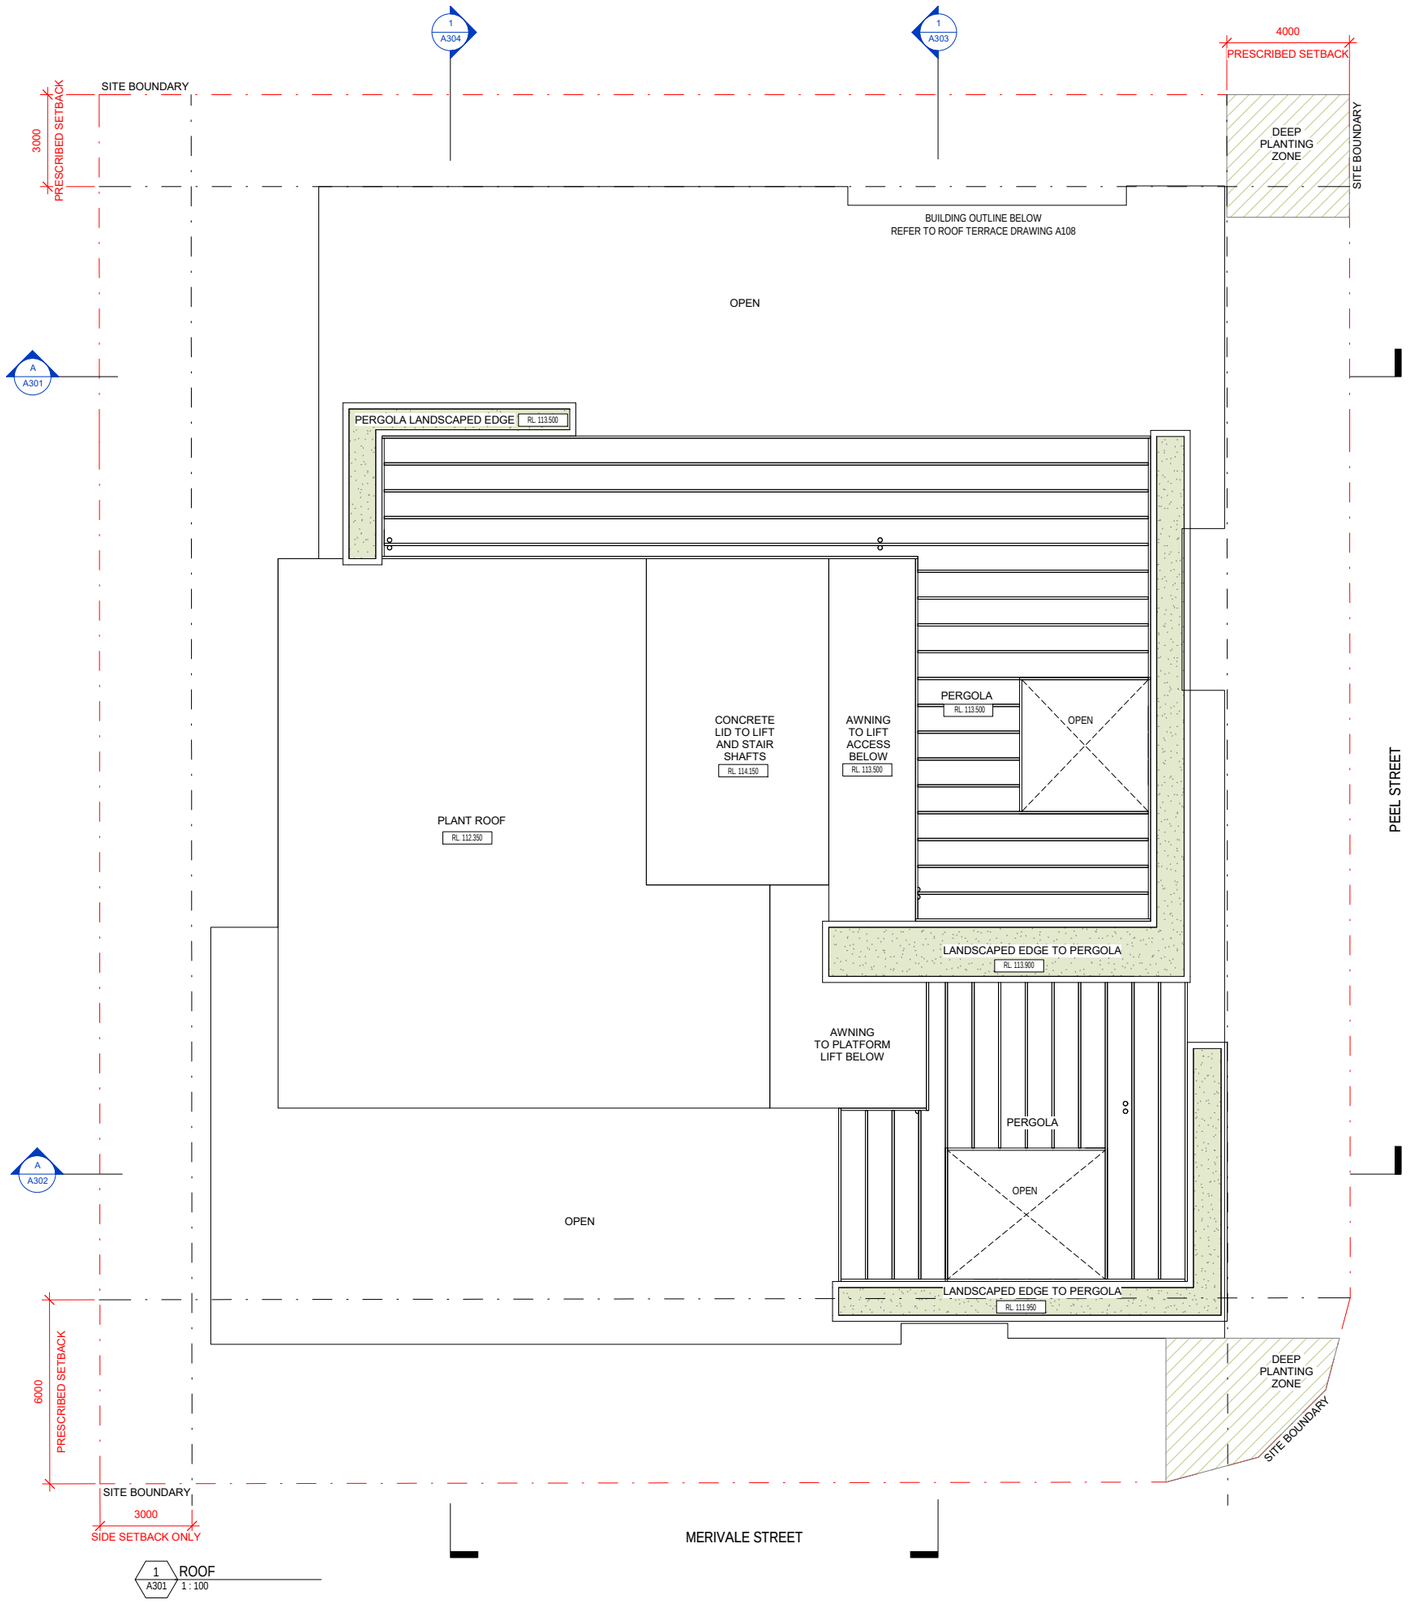

Builder and/or subcontractors shall verify all project dimensions before commencing on-site work or off-site fabrication. Figured dimensions shall take precedence over scaled dimensions. This drawing is copyright and cannot be reproduced in whole or in part or by any medium without the written permission of Nettleton Tribe Partnership Pty Ltd.

Key Plan

0 2000 5000

Issue	Description	Date
16	DEVELOPMENT APPLICATION	29.03.22
14	ISSUE FOR COORDINATION	17.03.22
13	ISSUE FOR COORDINATION-PERGOLA EXTENT	11.03.22
12	ISSUE FOR INFORMATION	09.03.22
11	ISSUE FOR INFORMATION	03.03.22
8	FOR INFORMATION	15.02.22

DEVELOPMENT APPLICATION

Client
dowse projects
NEW URBAN VILLAGES

Builder

Project Name
Peel St, South Brisbane

Project Address
37-41 Peel St, South Brisbane

Drawing Title
Roof Plan

Author: Author | Checker: Checker | Sheet Size: A1 | Scale:

Drawing Number: **12039_A110** | Issue: **16**

nettletontribe

nettleton tribe partnership pty ltd ABN 58 161 683 122
85 Bowen Street, Spring Hill, QLD 4000
t +61 7 3239 2444
e: brisbane@nettletontribe.com.au w: nettletontribe.com.au

F:\REVIT LOCAL\12013\39-37-41Peel St - South Brisbane_ThomasTrue@nettletontribe.com.au.rvt
3/3/2022 5:07:04 PM

BCC DS
LODGED
19/04/2022
APPLICATION REF
A005994528

EXTERNAL FINISHES LEGEND

WF01	COLOUR WASHED CONCRETE PAINT FINISH
WF02	TEXTURED CONCRETE FINISH
WF03	COLOURED CONCRETE PAINT FINISH
WF04	RENDERED AND PAINT FINISH
BRK01	BRICK TYPE 1
VP01	CLEAR GLAZING
VP02	DARK GLAZING
SC01	METAL SCREEN TYPE 1
SC02	METAL SCREEN TYPE 2
SC03	METAL SCREEN TYPE 3
SC04	METAL BATTERN SCREEN
SC05	SLIDING METAL SCREEN
TRE01	TRELLIS
BAL01	GLASS BALUSTRADE
BAL02	METAL BALUSTRADE
AWN01	STREET AWNING - PEEL STREET
AWN02	STREET / ENTRY AWNING - MERIVALE STREET

Builder and/or subcontractors shall verify all project dimensions before commencing on-site work or off-site fabrication. Figured dimensions shall take precedence over scaled dimensions. This drawing is copyright and cannot be reproduced in whole or in part or by any medium without the written permission of Nettleton Tribe Partnership Pty Ltd.

Key Plan

0 5000 12500

Issue	Description	Date
16	DEVELOPMENT APPLICATION	29.03.22
12	ISSUE FOR INFORMATION	09.03.22
11	ISSUE FOR INFORMATION	03.03.22
9	ISSUE FOR INFORMATION	21.02.22

DEVELOPMENT APPLICATION

Client
dowse projects
NEW URBAN VILLAGES

Builder

Project Name
Peel St, South Brisbane

Project Address
37-41 Peel St, South Brisbane

Drawing Title
North West Elevation

Author:	Checker:	Sheet Size:	Scale:
TT	SC	A1	

Drawing Number: **12039_A201**
Issue: **16**

nettletontribe

nettleton tribe partnership pty ltd ABN 58 161 683 122
85 Bowen Street, Spring Hill, QLD 4000
t +61 7 3239 2444
e: brisbane@nettletontribe.com.au w: nettletontribe.com.au

BCC DS
LODGED
19/04/2022
APPLICATION REF
A005994528

EXTERNAL FINISHES LEGEND

WF01	COLOUR WASHED CONCRETE PAINT FINISH
WF02	TEXTURED CONCRETE FINISH
WF03	COLOURED CONCRETE PAINT FINISH
WF04	RENDERED AND PAINT FINISH
BRK01	BRICK TYPE 1
VP01	CLEAR GLAZING
VP02	DARK GLAZING
SC01	METAL SCREEN TYPE 1
SC02	METAL SCREEN TYPE 2
SC03	METAL SCREEN TYPE 3
SC04	METAL BATTERN SCREEN
SC05	SLIDING METAL SCREEN
TRE01	TRELLIS
BAL01	GLASS BALUSTRADE
BAL02	METAL BALUSTRADE
AWN01	STREET AWNING - PEEL STREET
AWN02	STREET / ENTRY AWNING - MERIVALE STREET

Builder and/or subcontractors shall verify all project dimensions before commencing on-site work or off-site fabrication. Figured dimensions shall take precedence over scaled dimensions. This drawing is copyright and cannot be reproduced in whole or in part or by any medium without the written permission of Nettleton Tribe Partnership Pty Ltd.

Key Plan

0 5000 12500

Issue	Description	Date
16	DEVELOPMENT APPLICATION	29.03.22
12	ISSUE FOR INFORMATION	09.03.22
11	ISSUE FOR INFORMATION	03.03.22
9	ISSUE FOR INFORMATION	21.02.22

DEVELOPMENT APPLICATION

Client

dowse projects | NEW URBAN VILLAGES

Builder

Project Name
Peel St, South Brisbane

Project Address
37-41 Peel St, South Brisbane

Drawing Title
North East Elevation

Author:	Checker:	Sheet Size:	Scale:
TT	SC	A1	

Drawing Number: **12039_A202** Issue: **16**

nettletontribe

nettleton tribe partnership pty ltd ABN 58 161 683 122
85 Bowen Street, Spring Hill, QLD 4000
t +61 7 3239 2444
e: brisbane@nettletontribe.com.au w: nettletontribe.com.au